




NR 2125 B

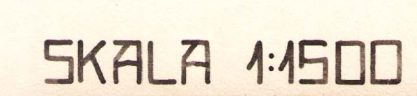



FLÖTSPROFILER

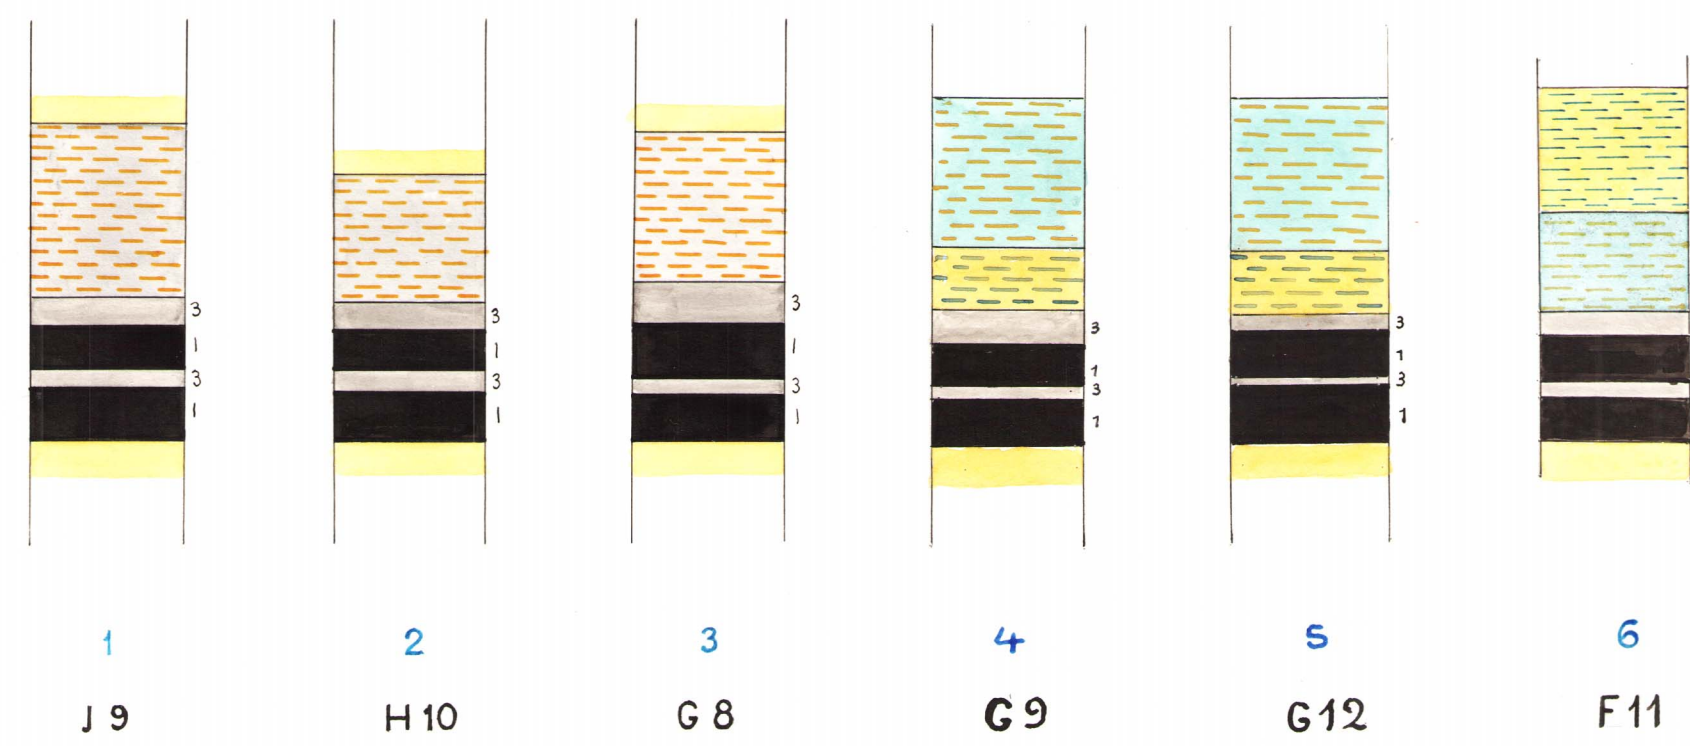

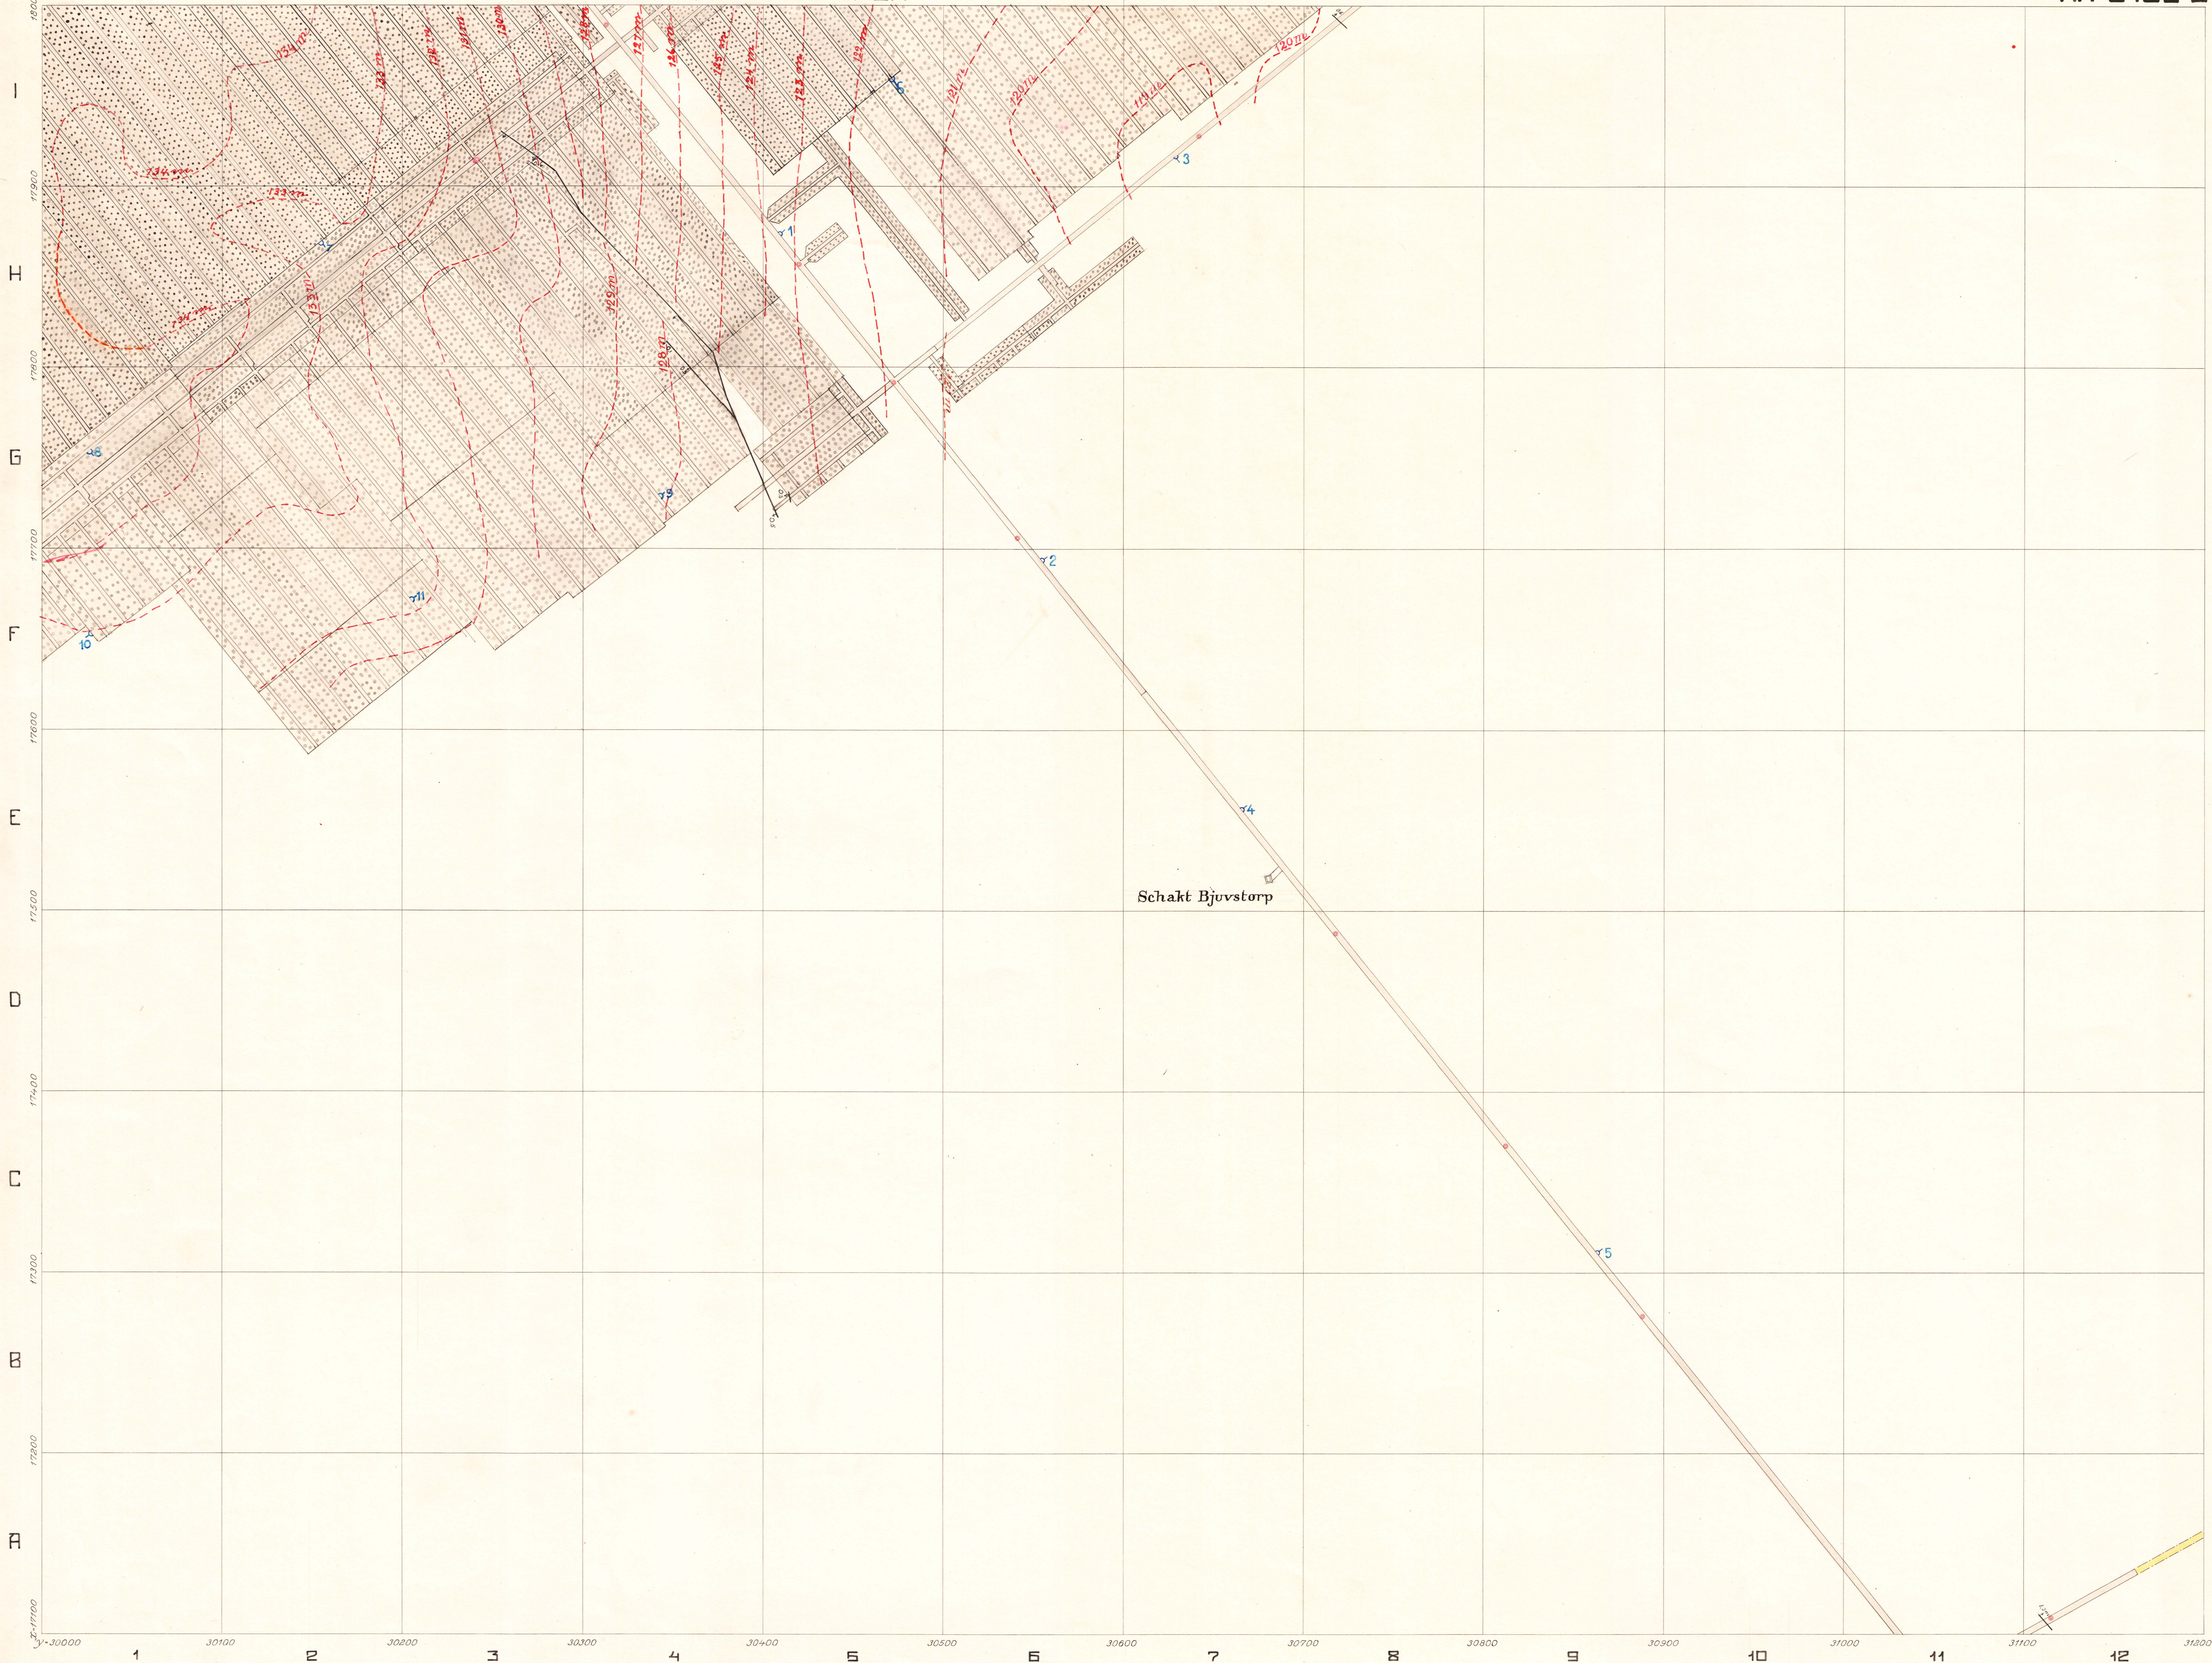


FLÖTSPROFILER

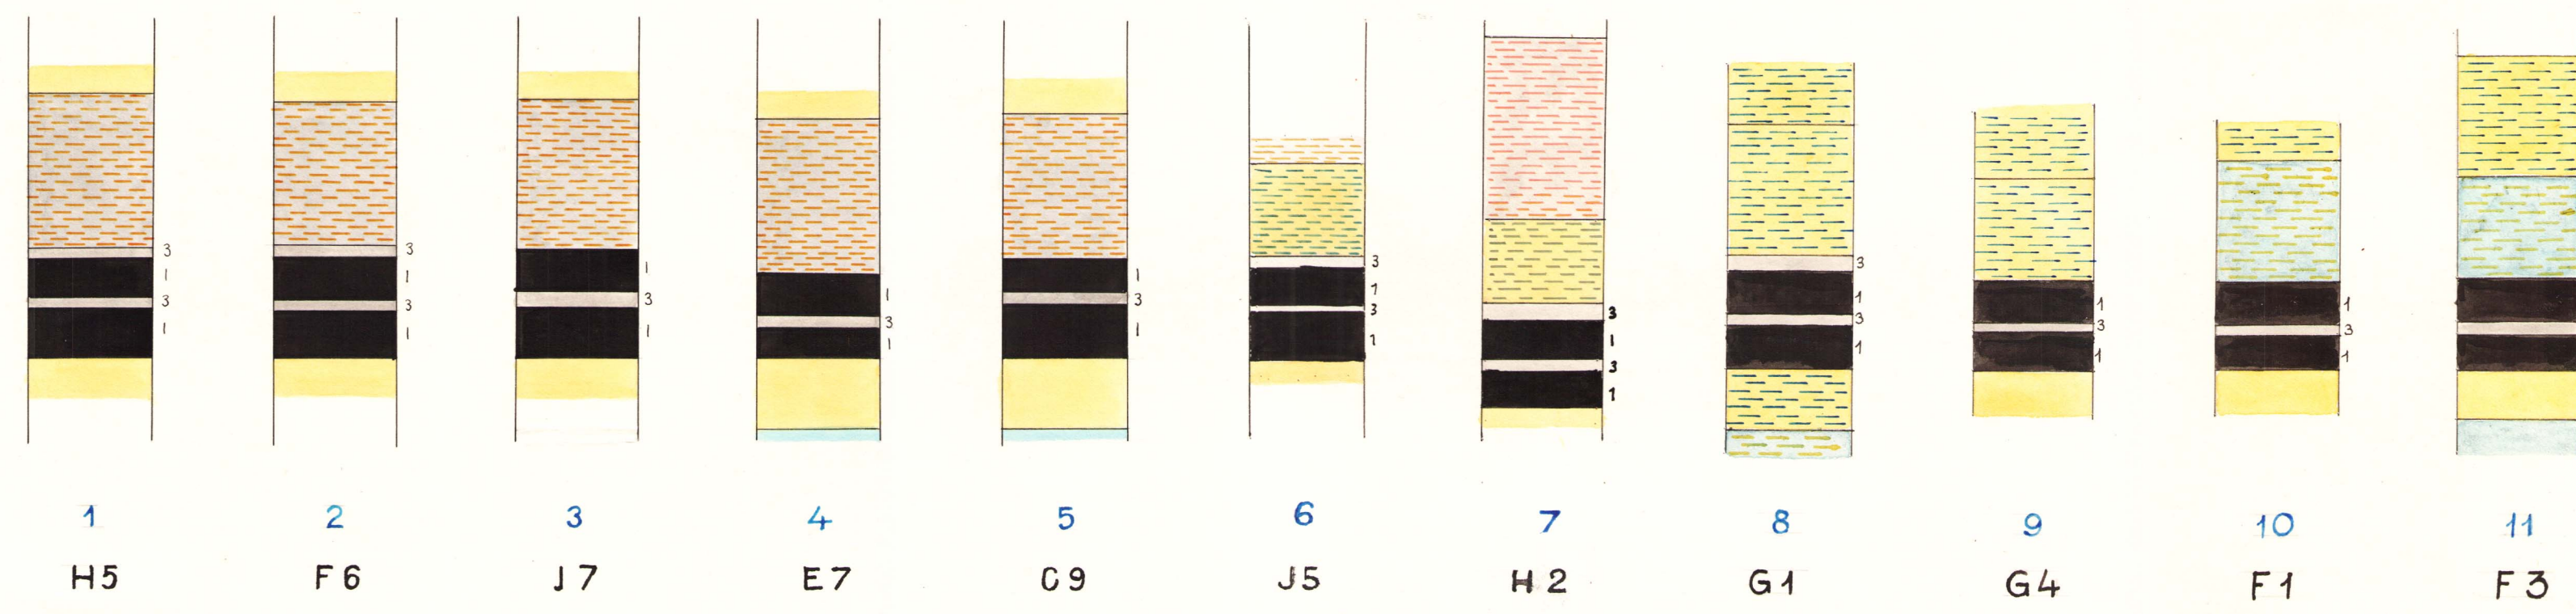

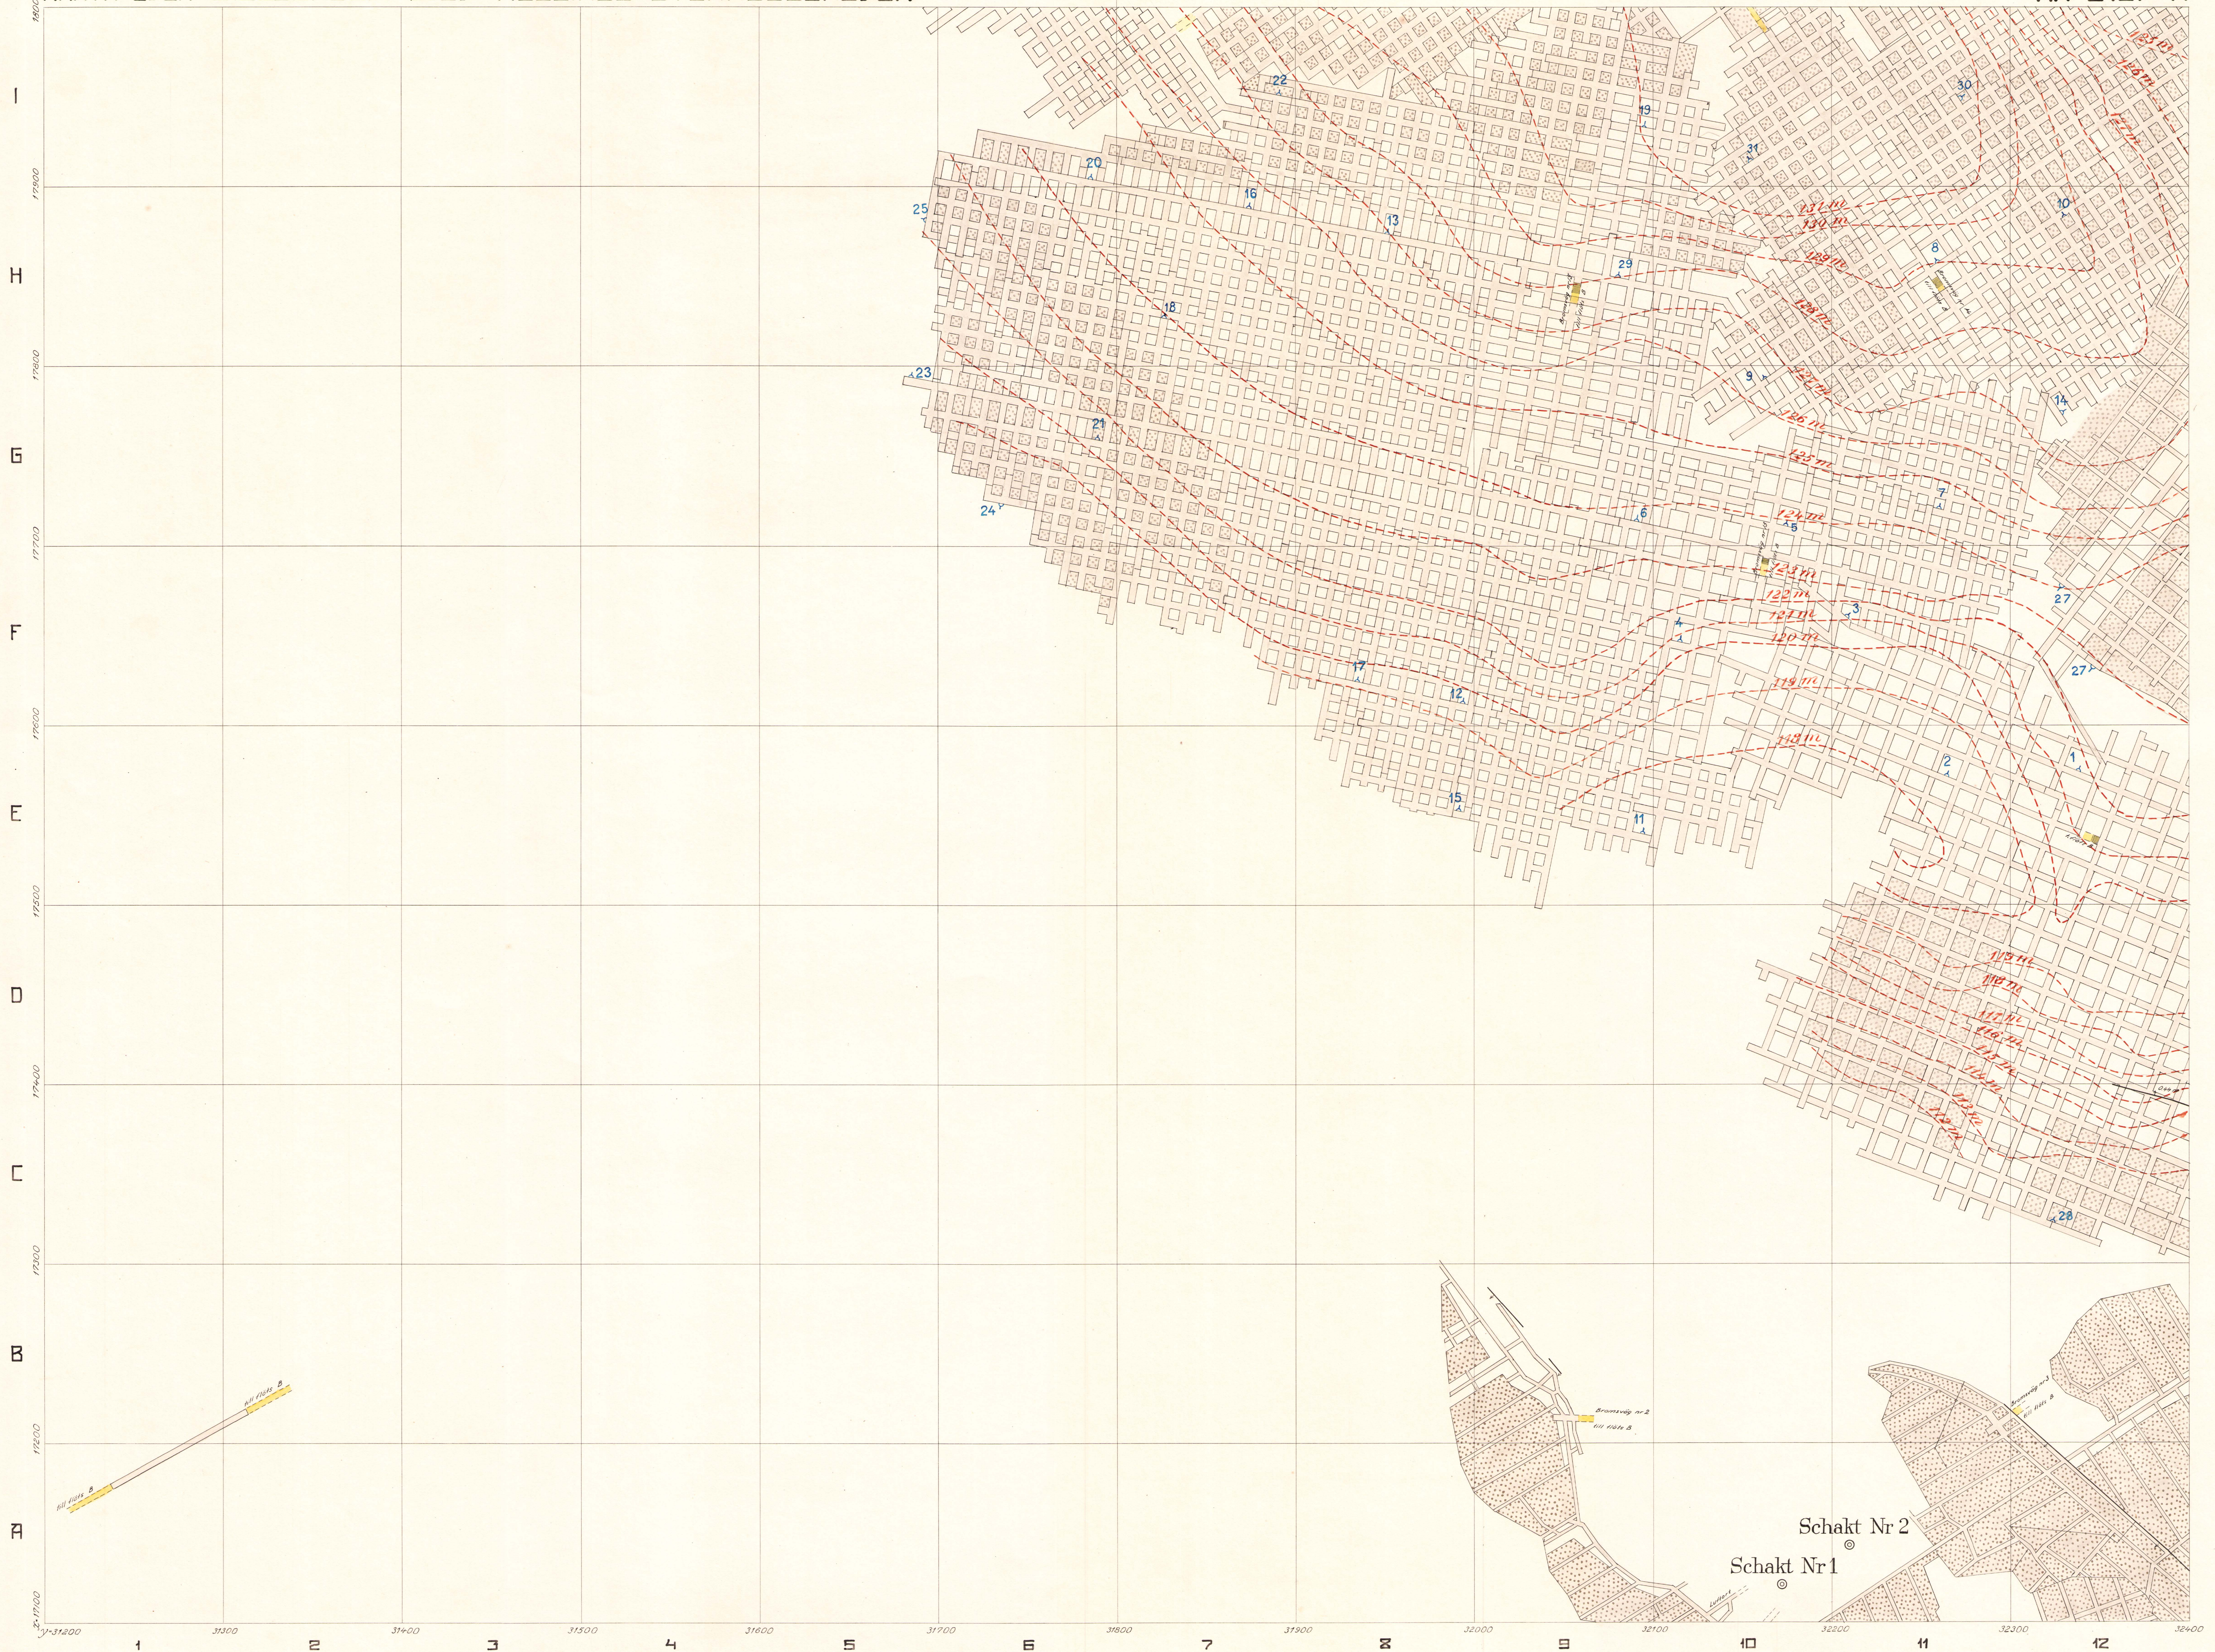


FLÖTSPROFILER

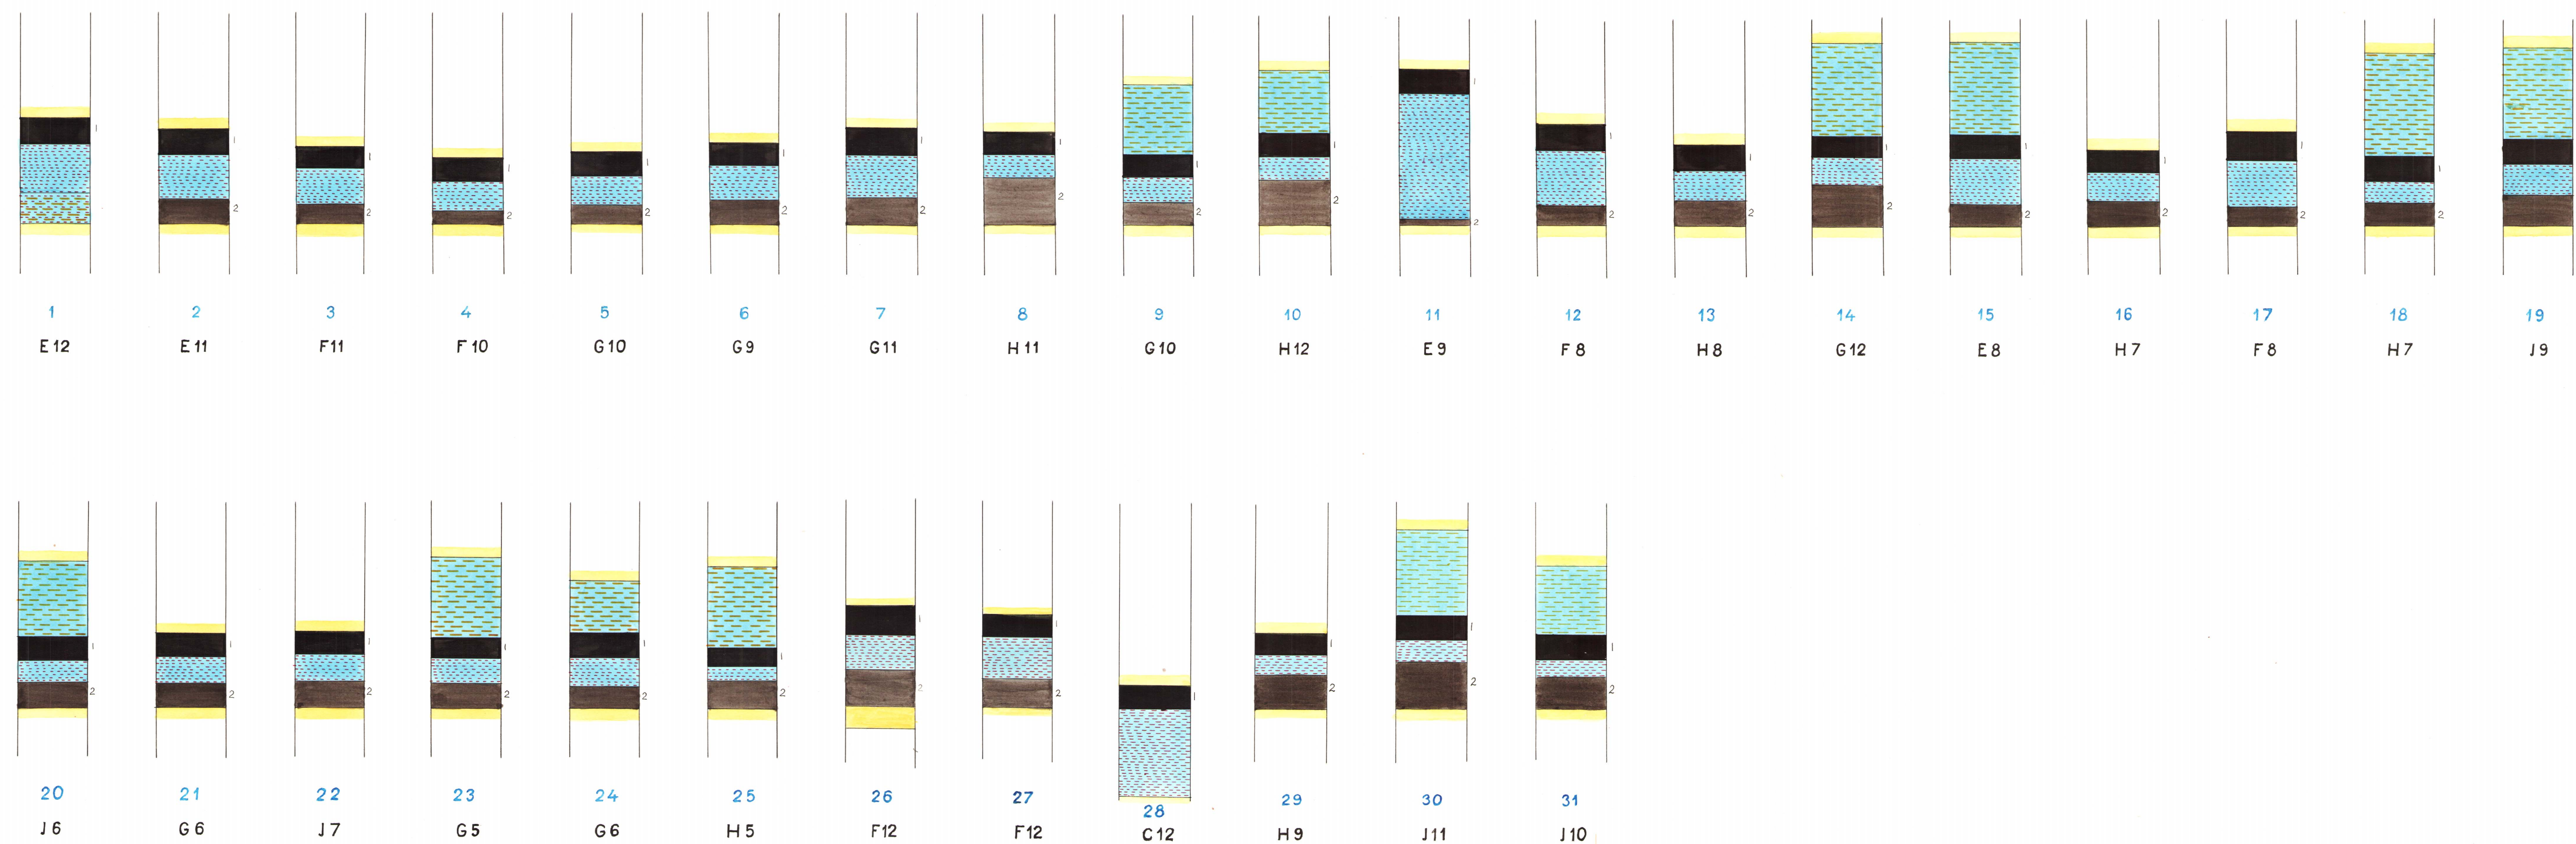





FLÖTSPROFILER

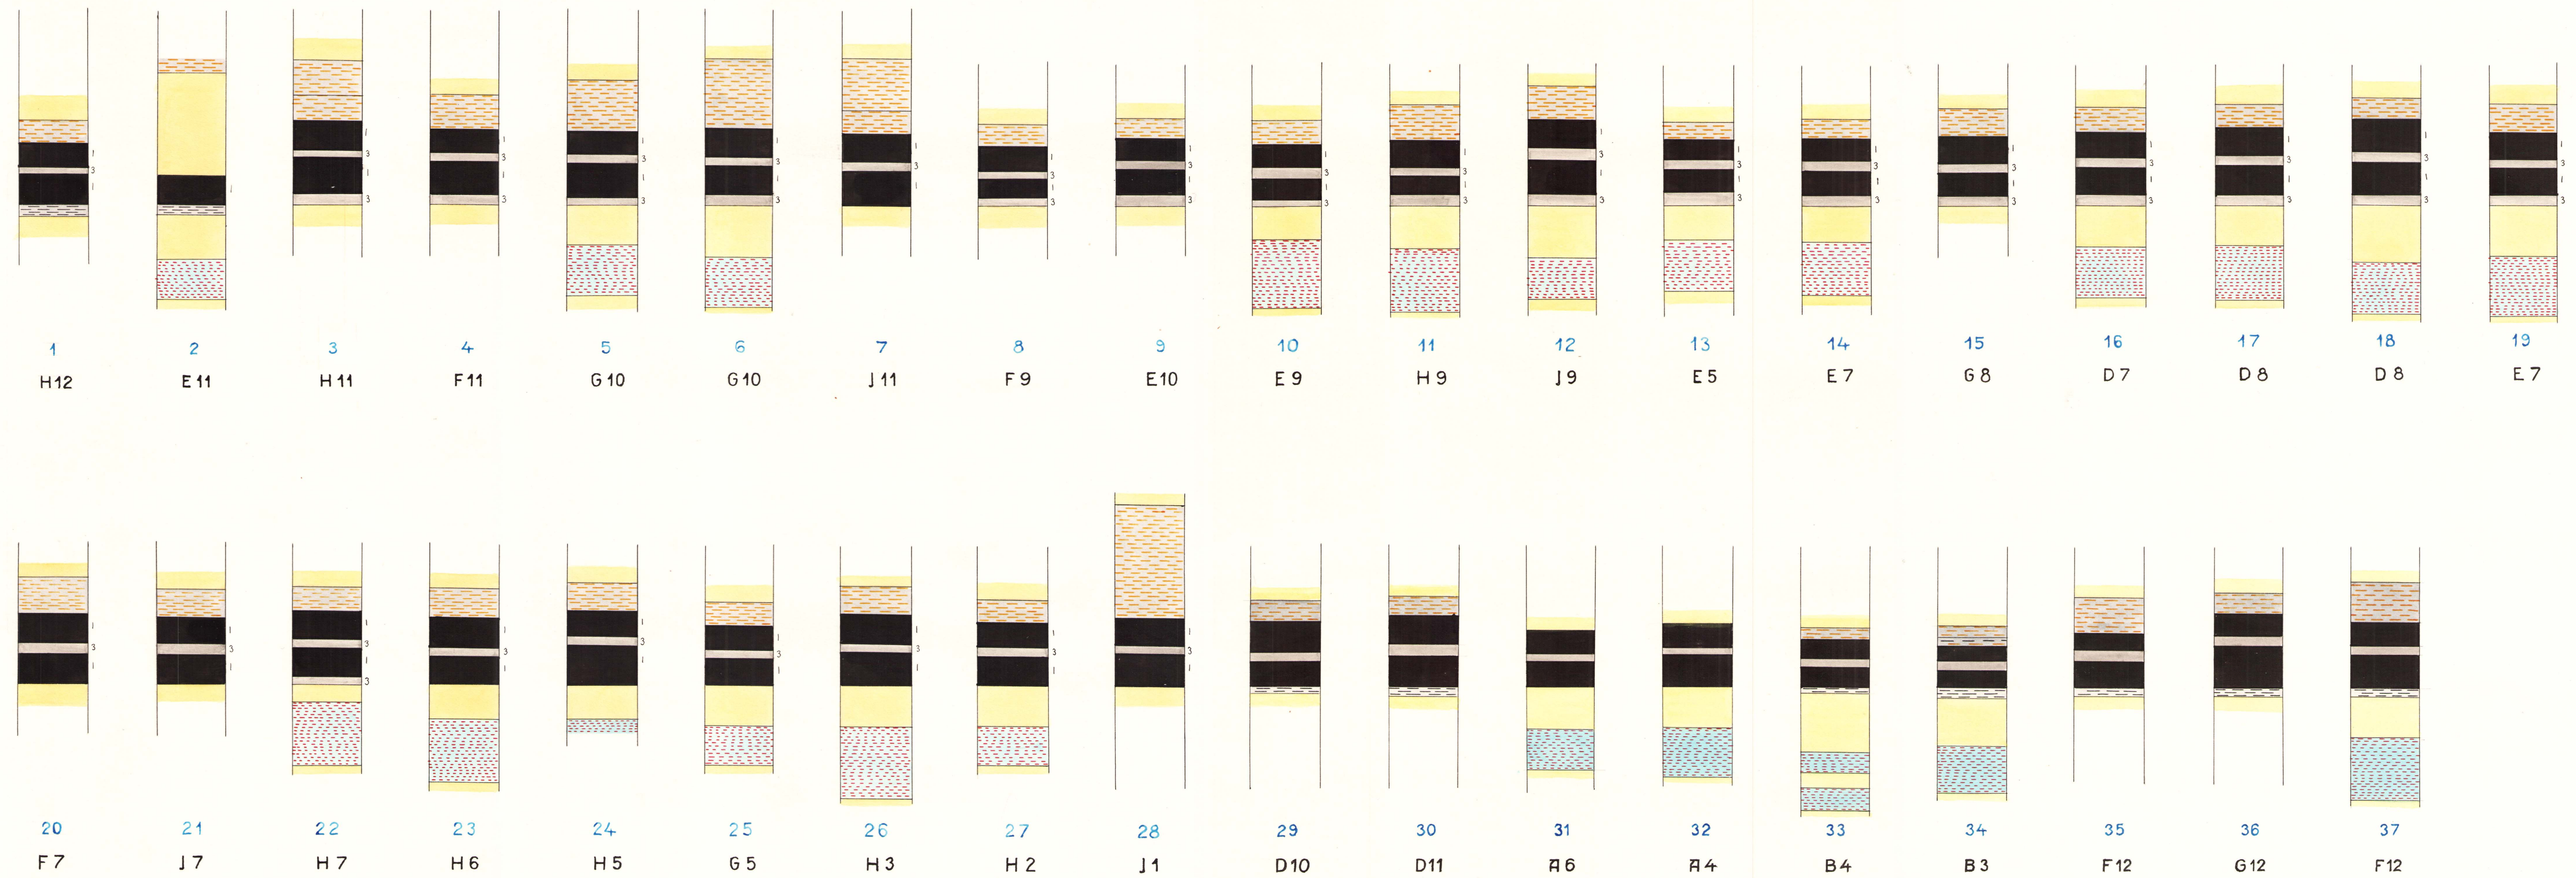



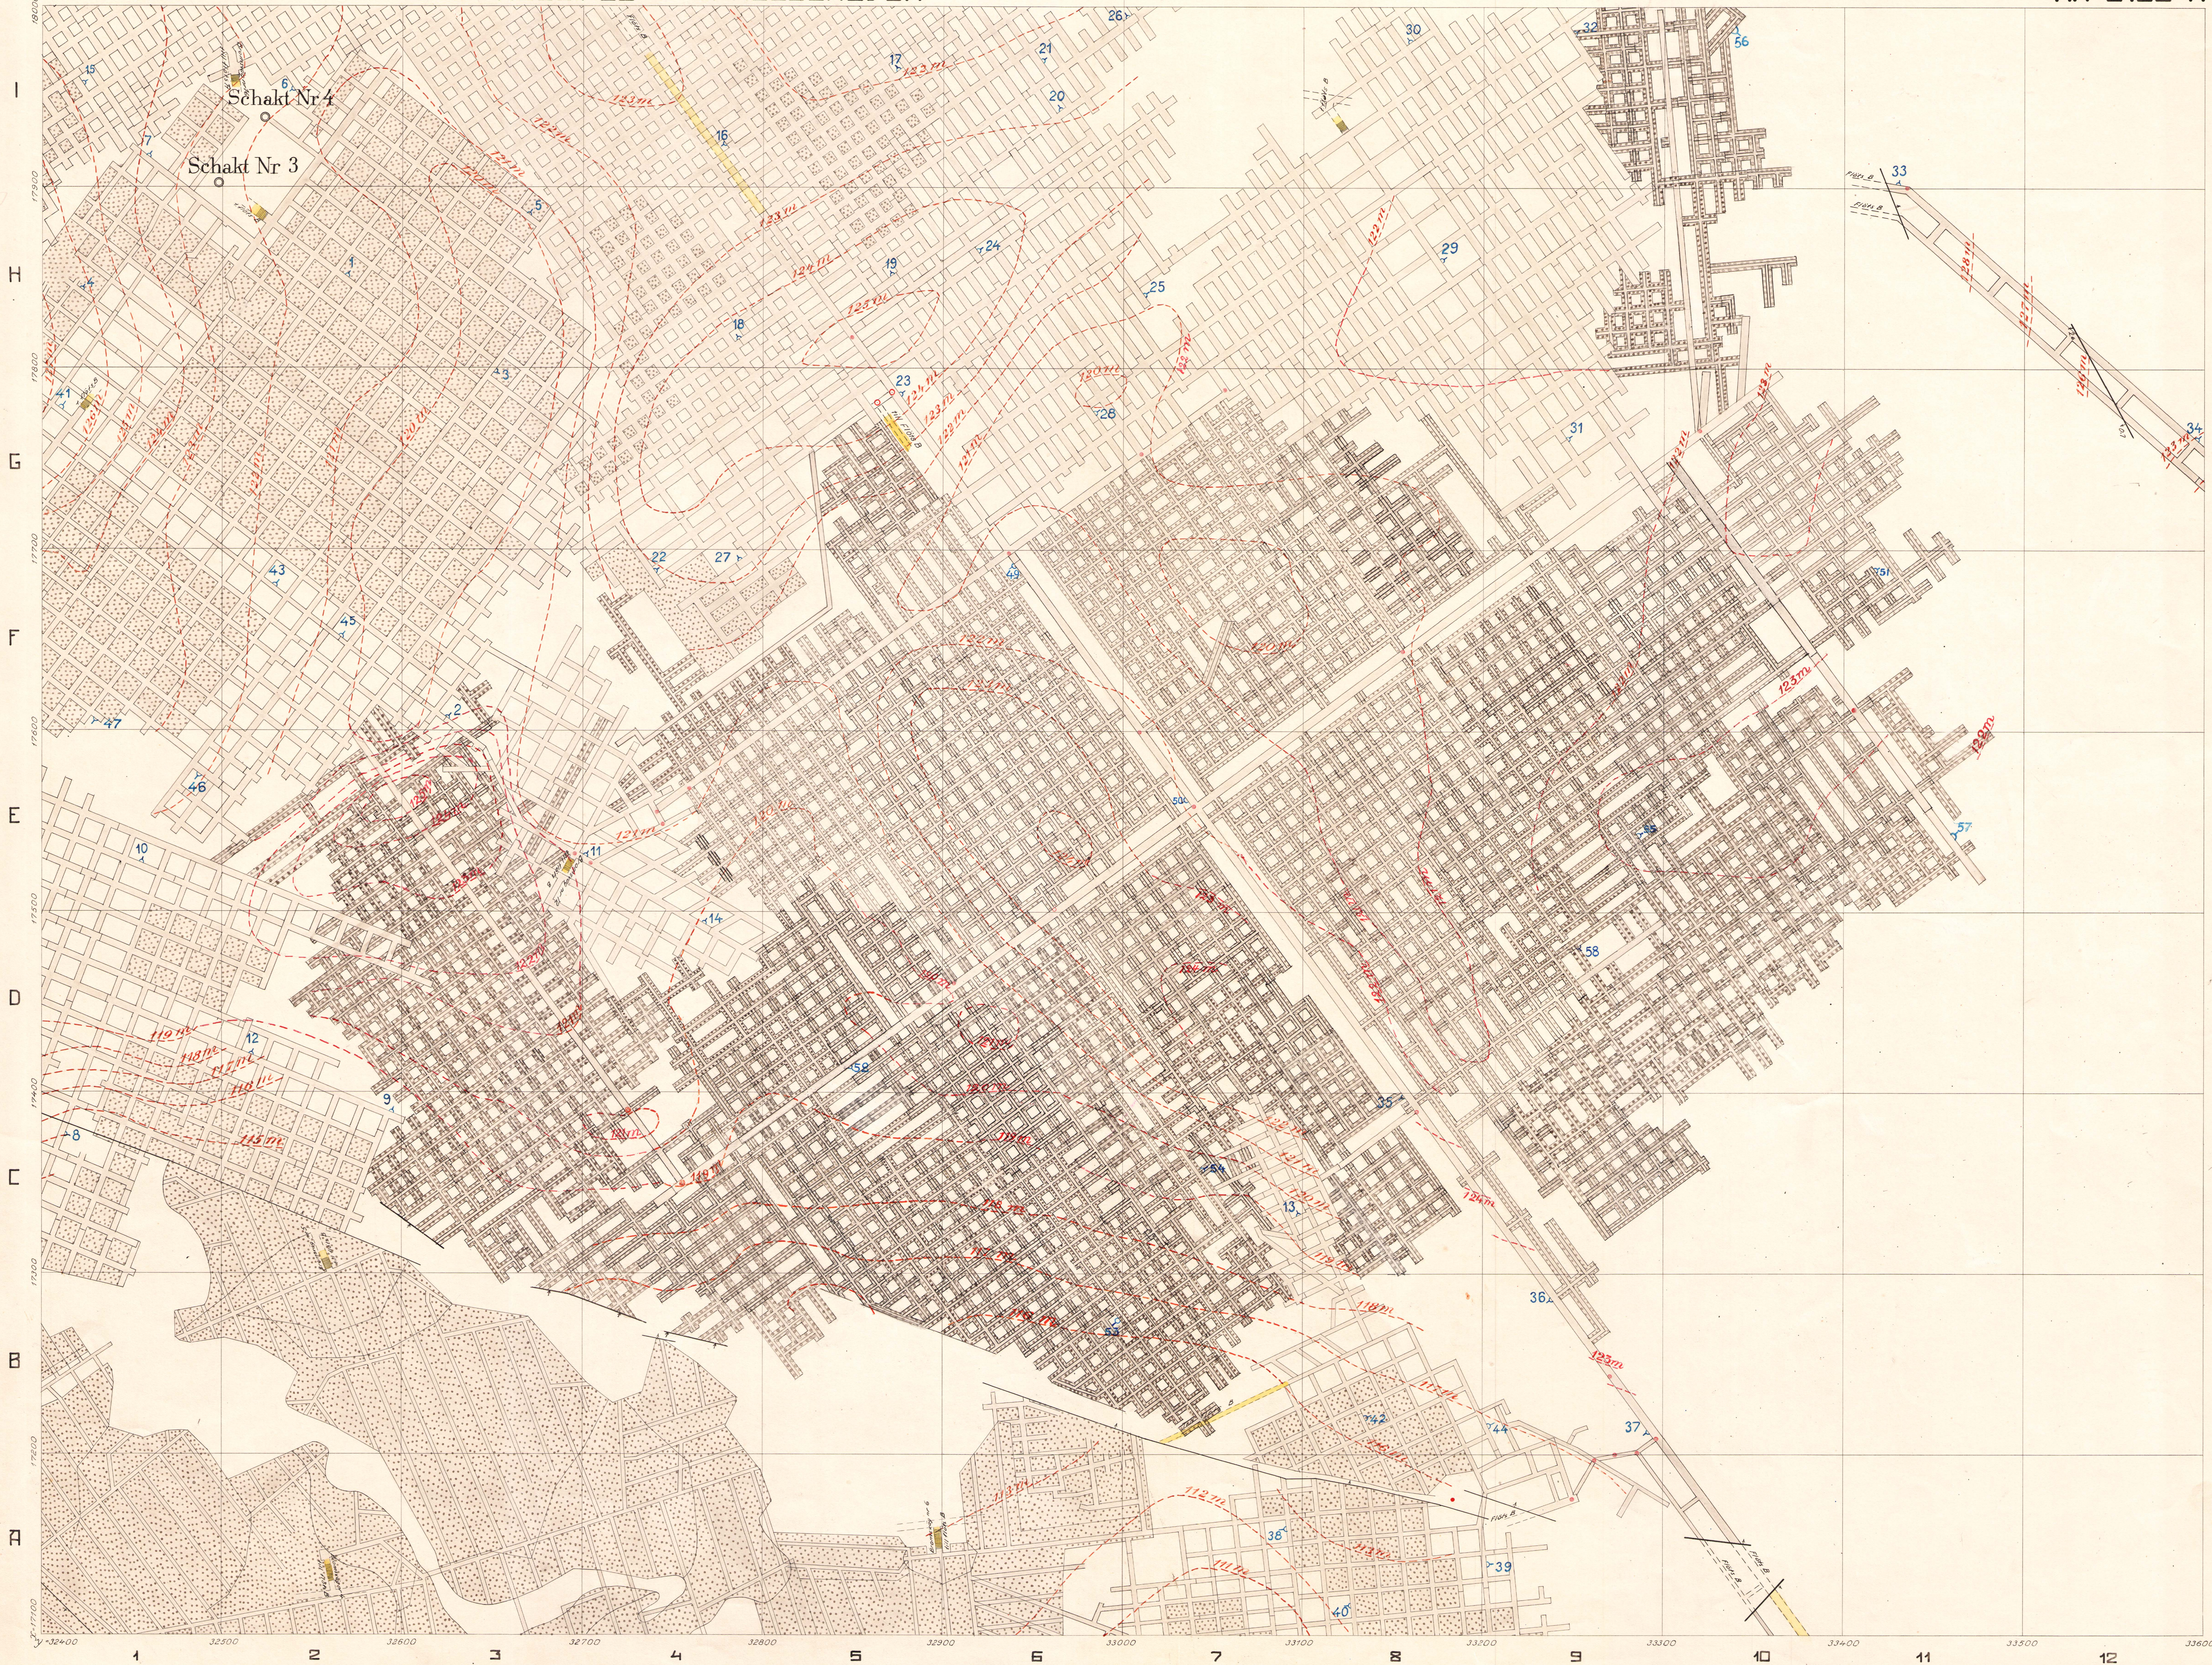


FLÖTSPROFILER

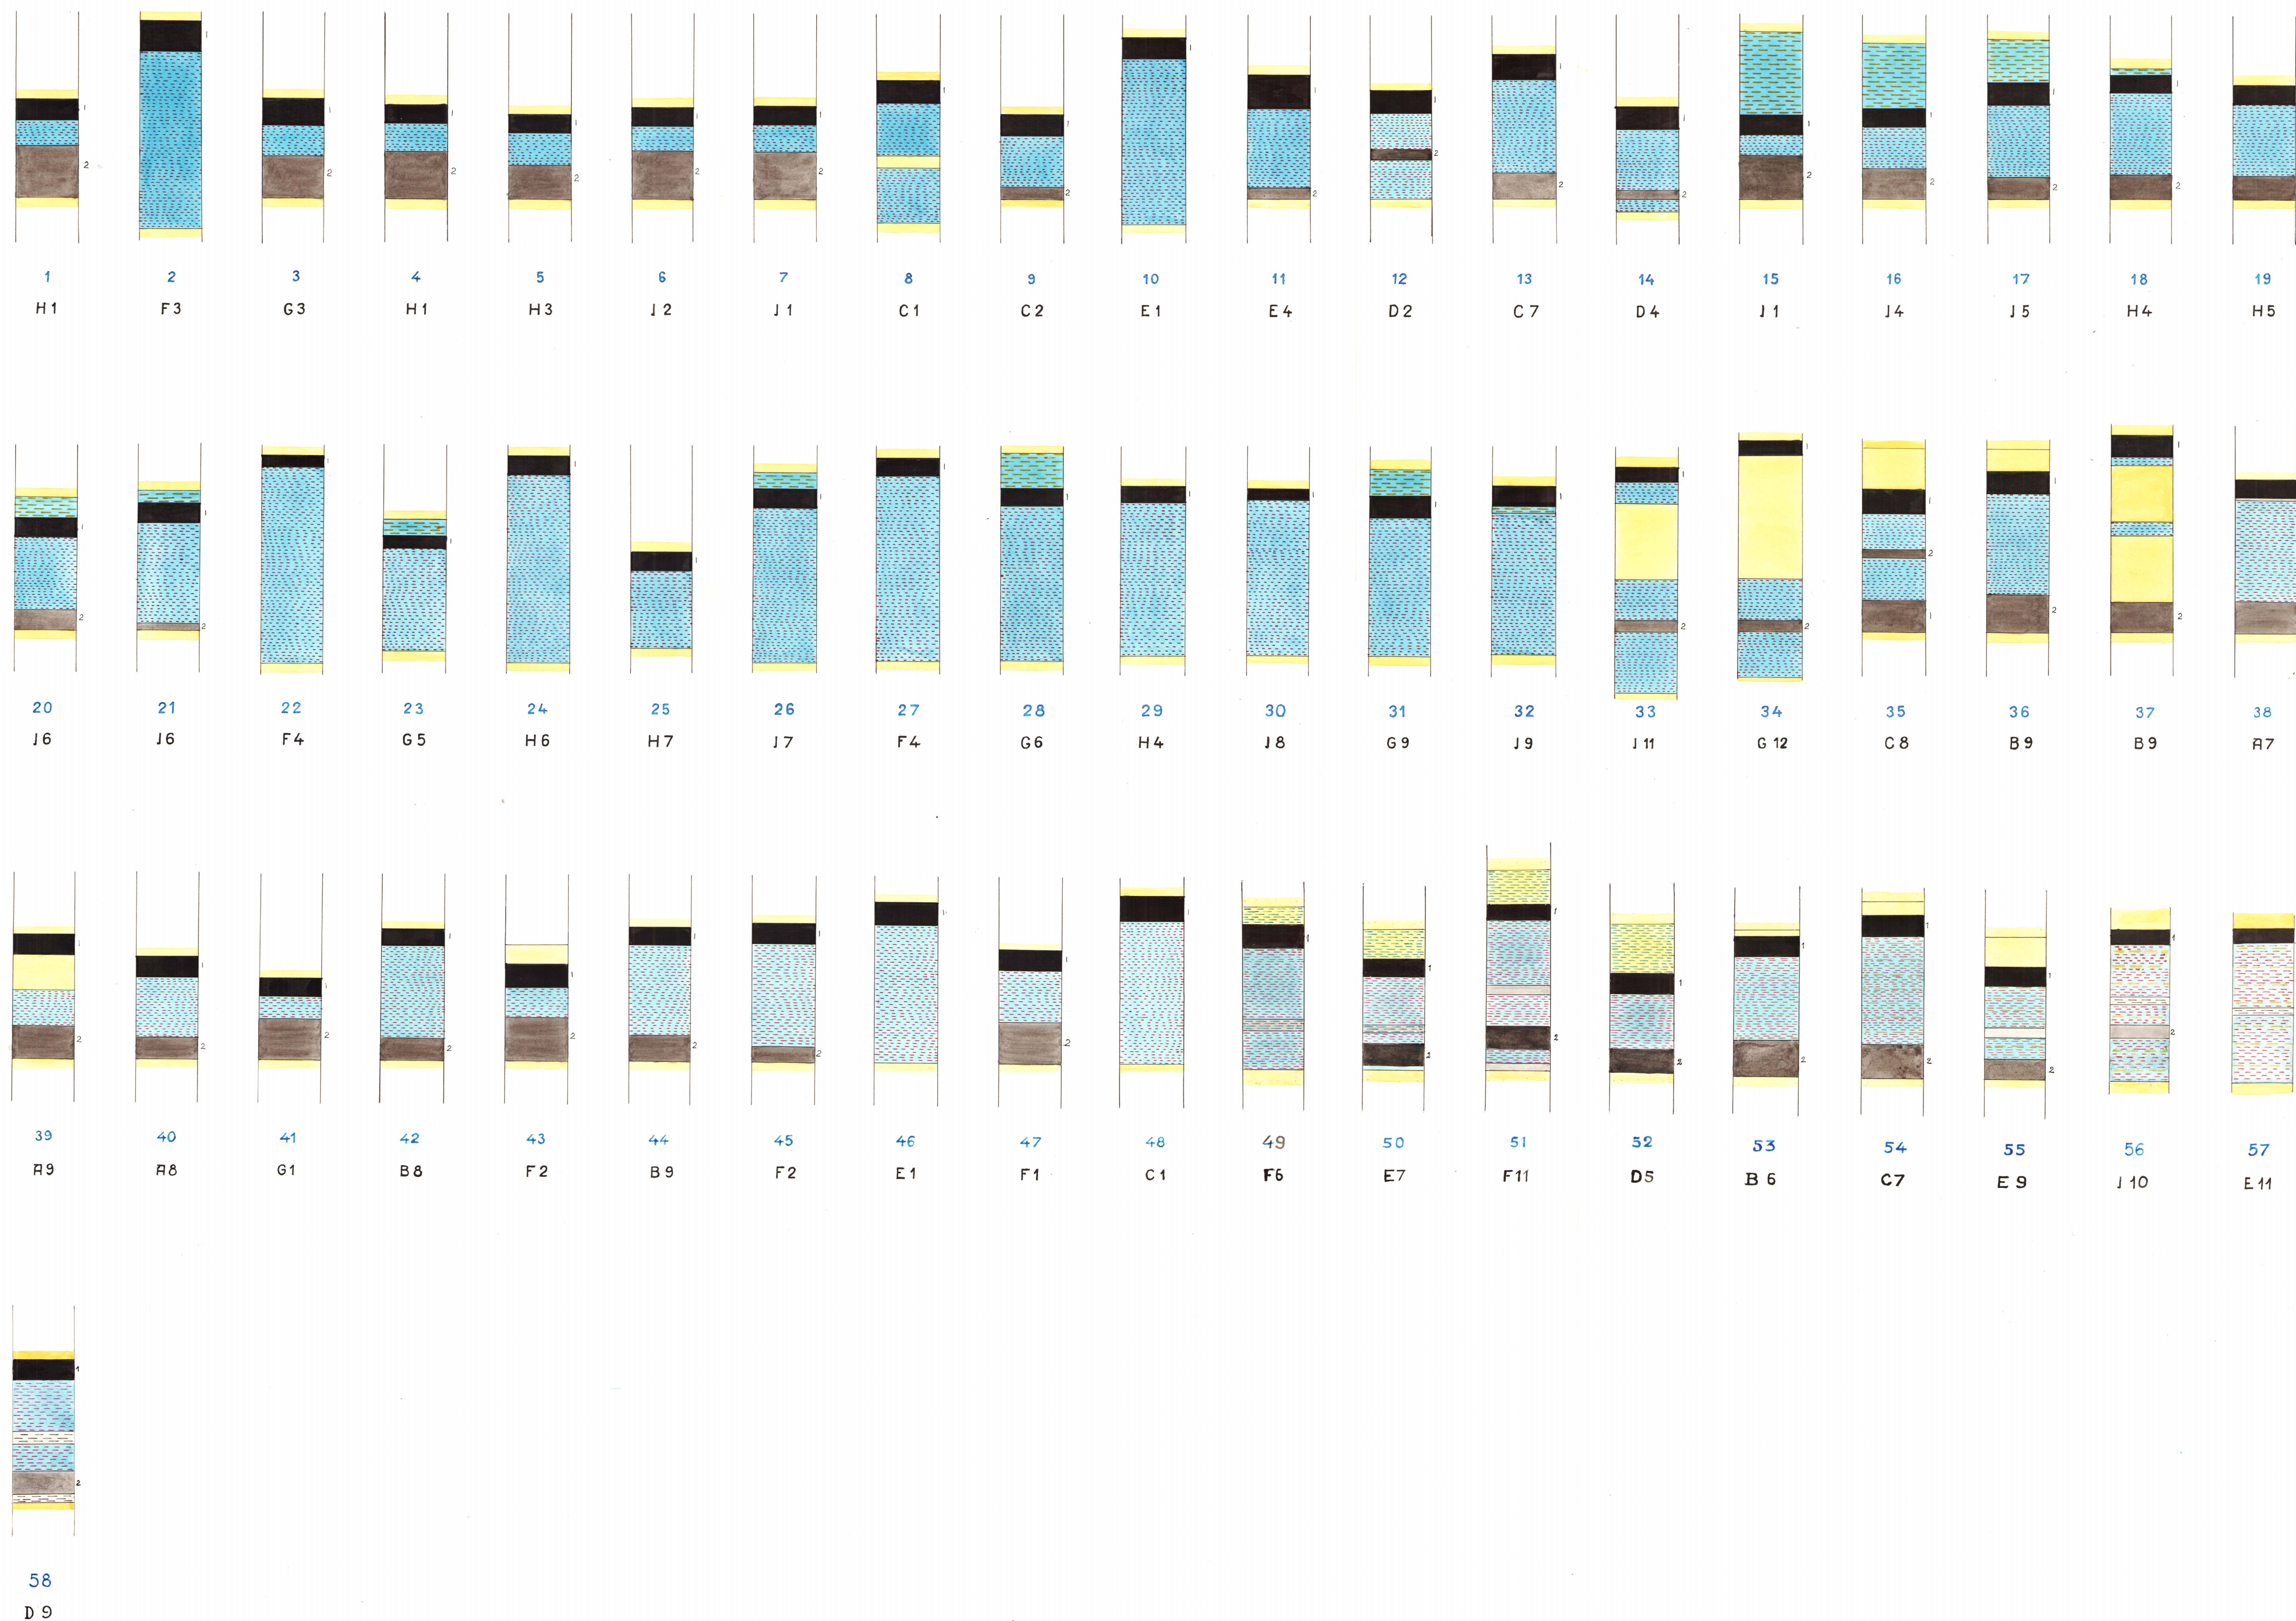



FLÖTSPROFILER

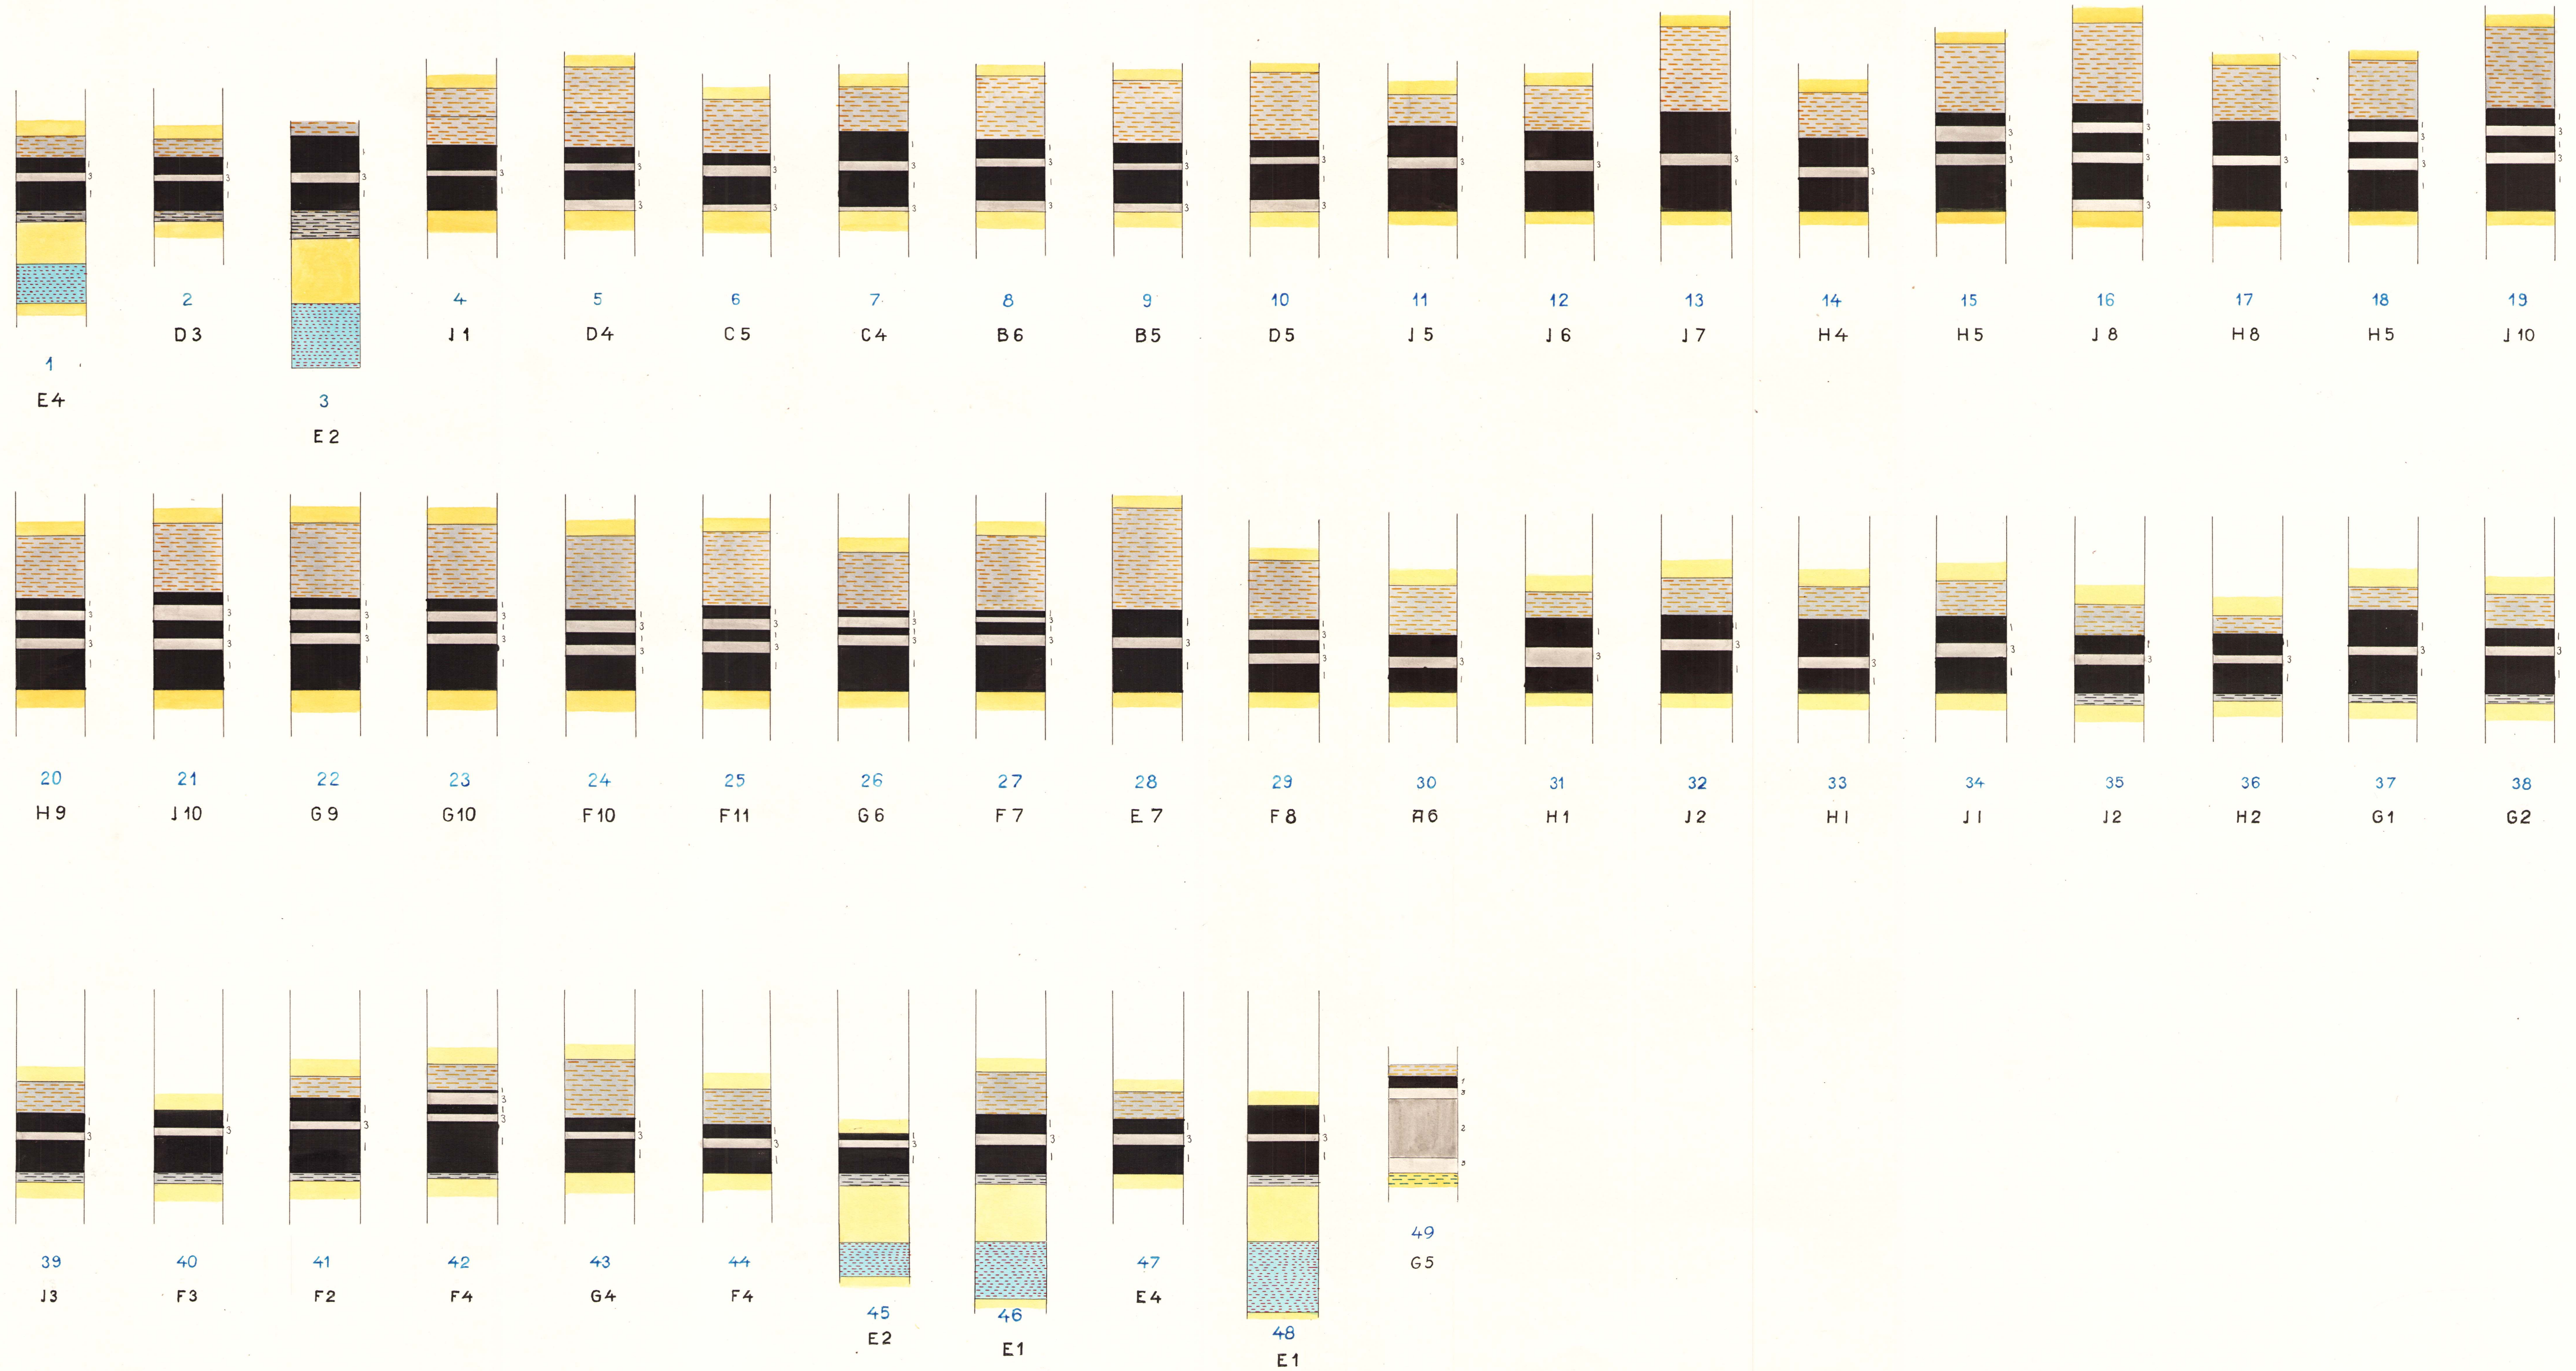


817

KARTA ÖVER BILLESOLM-BJUV-HYLLINGE STENKOLSGRUVOR

NR 2128 L



I
H
G
F
E
D
C
B
A

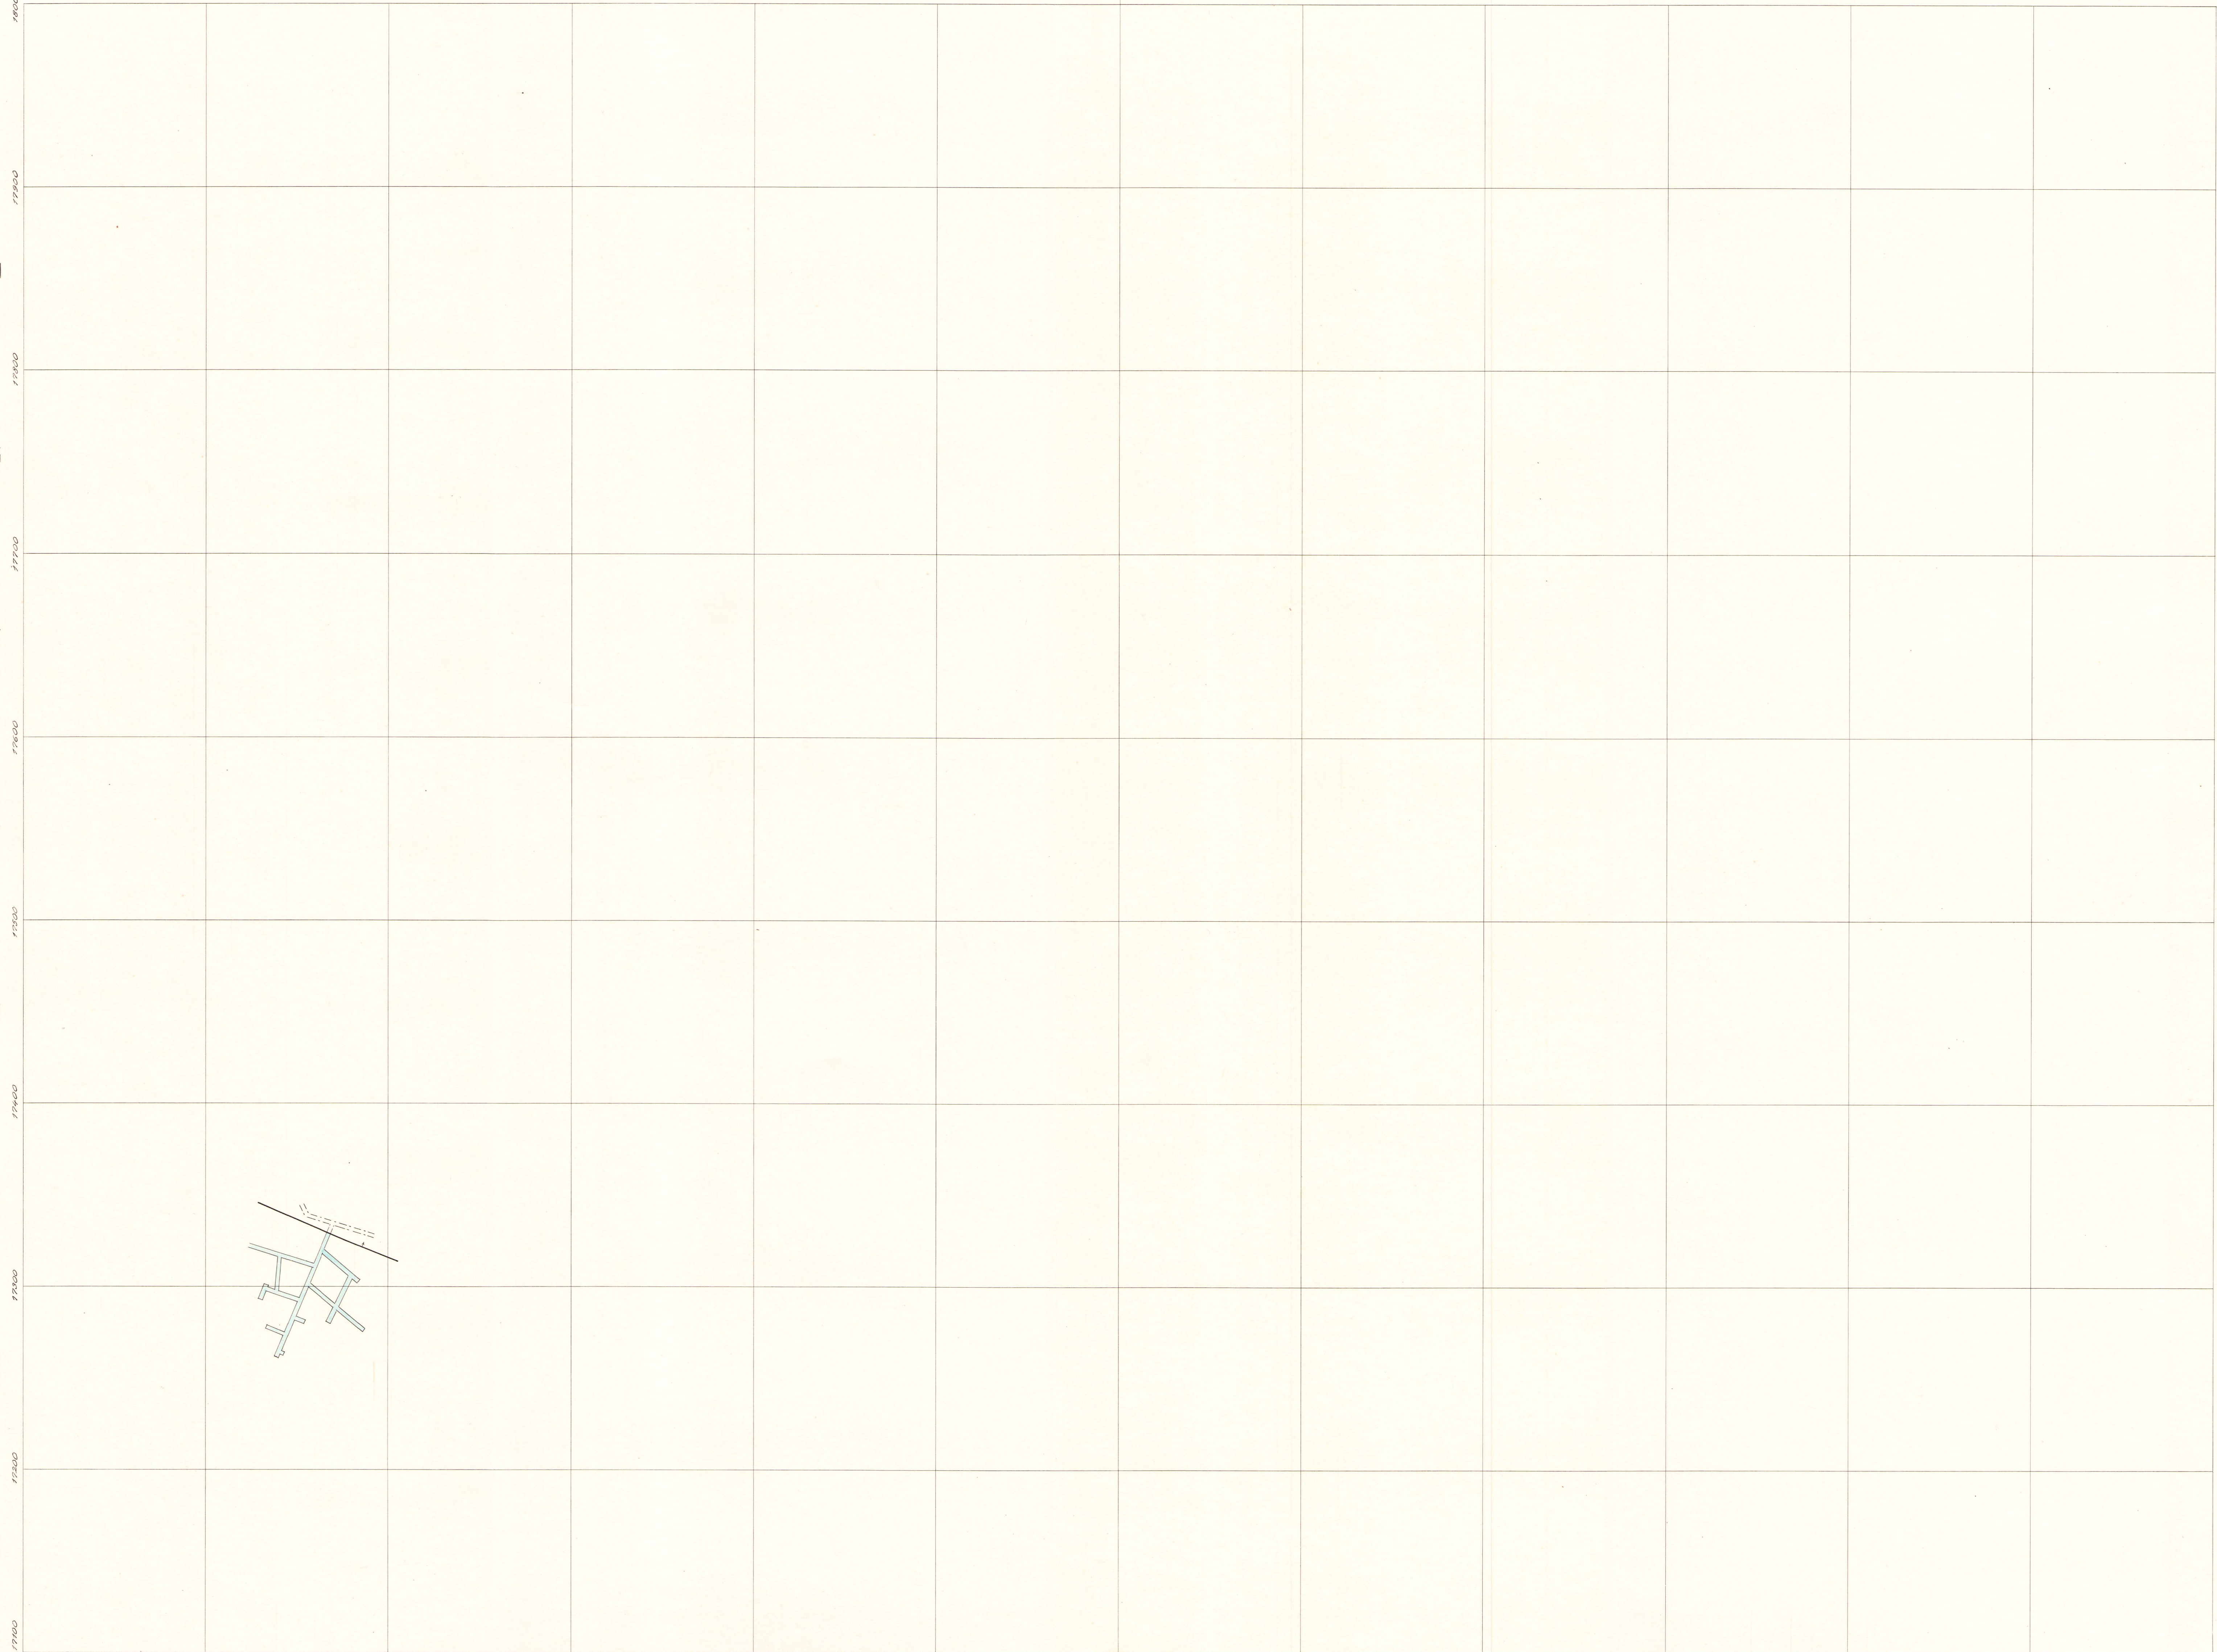

1 2 3 4 5 6 7 8 9 10 11 12

NR 2128 L

SKALA 1:1500

I

H

G

F

E

D


C


B

A




FLÖTSPROFILER

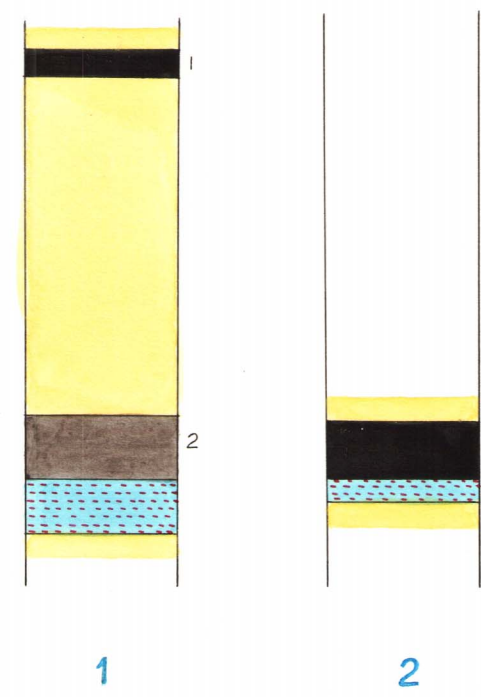

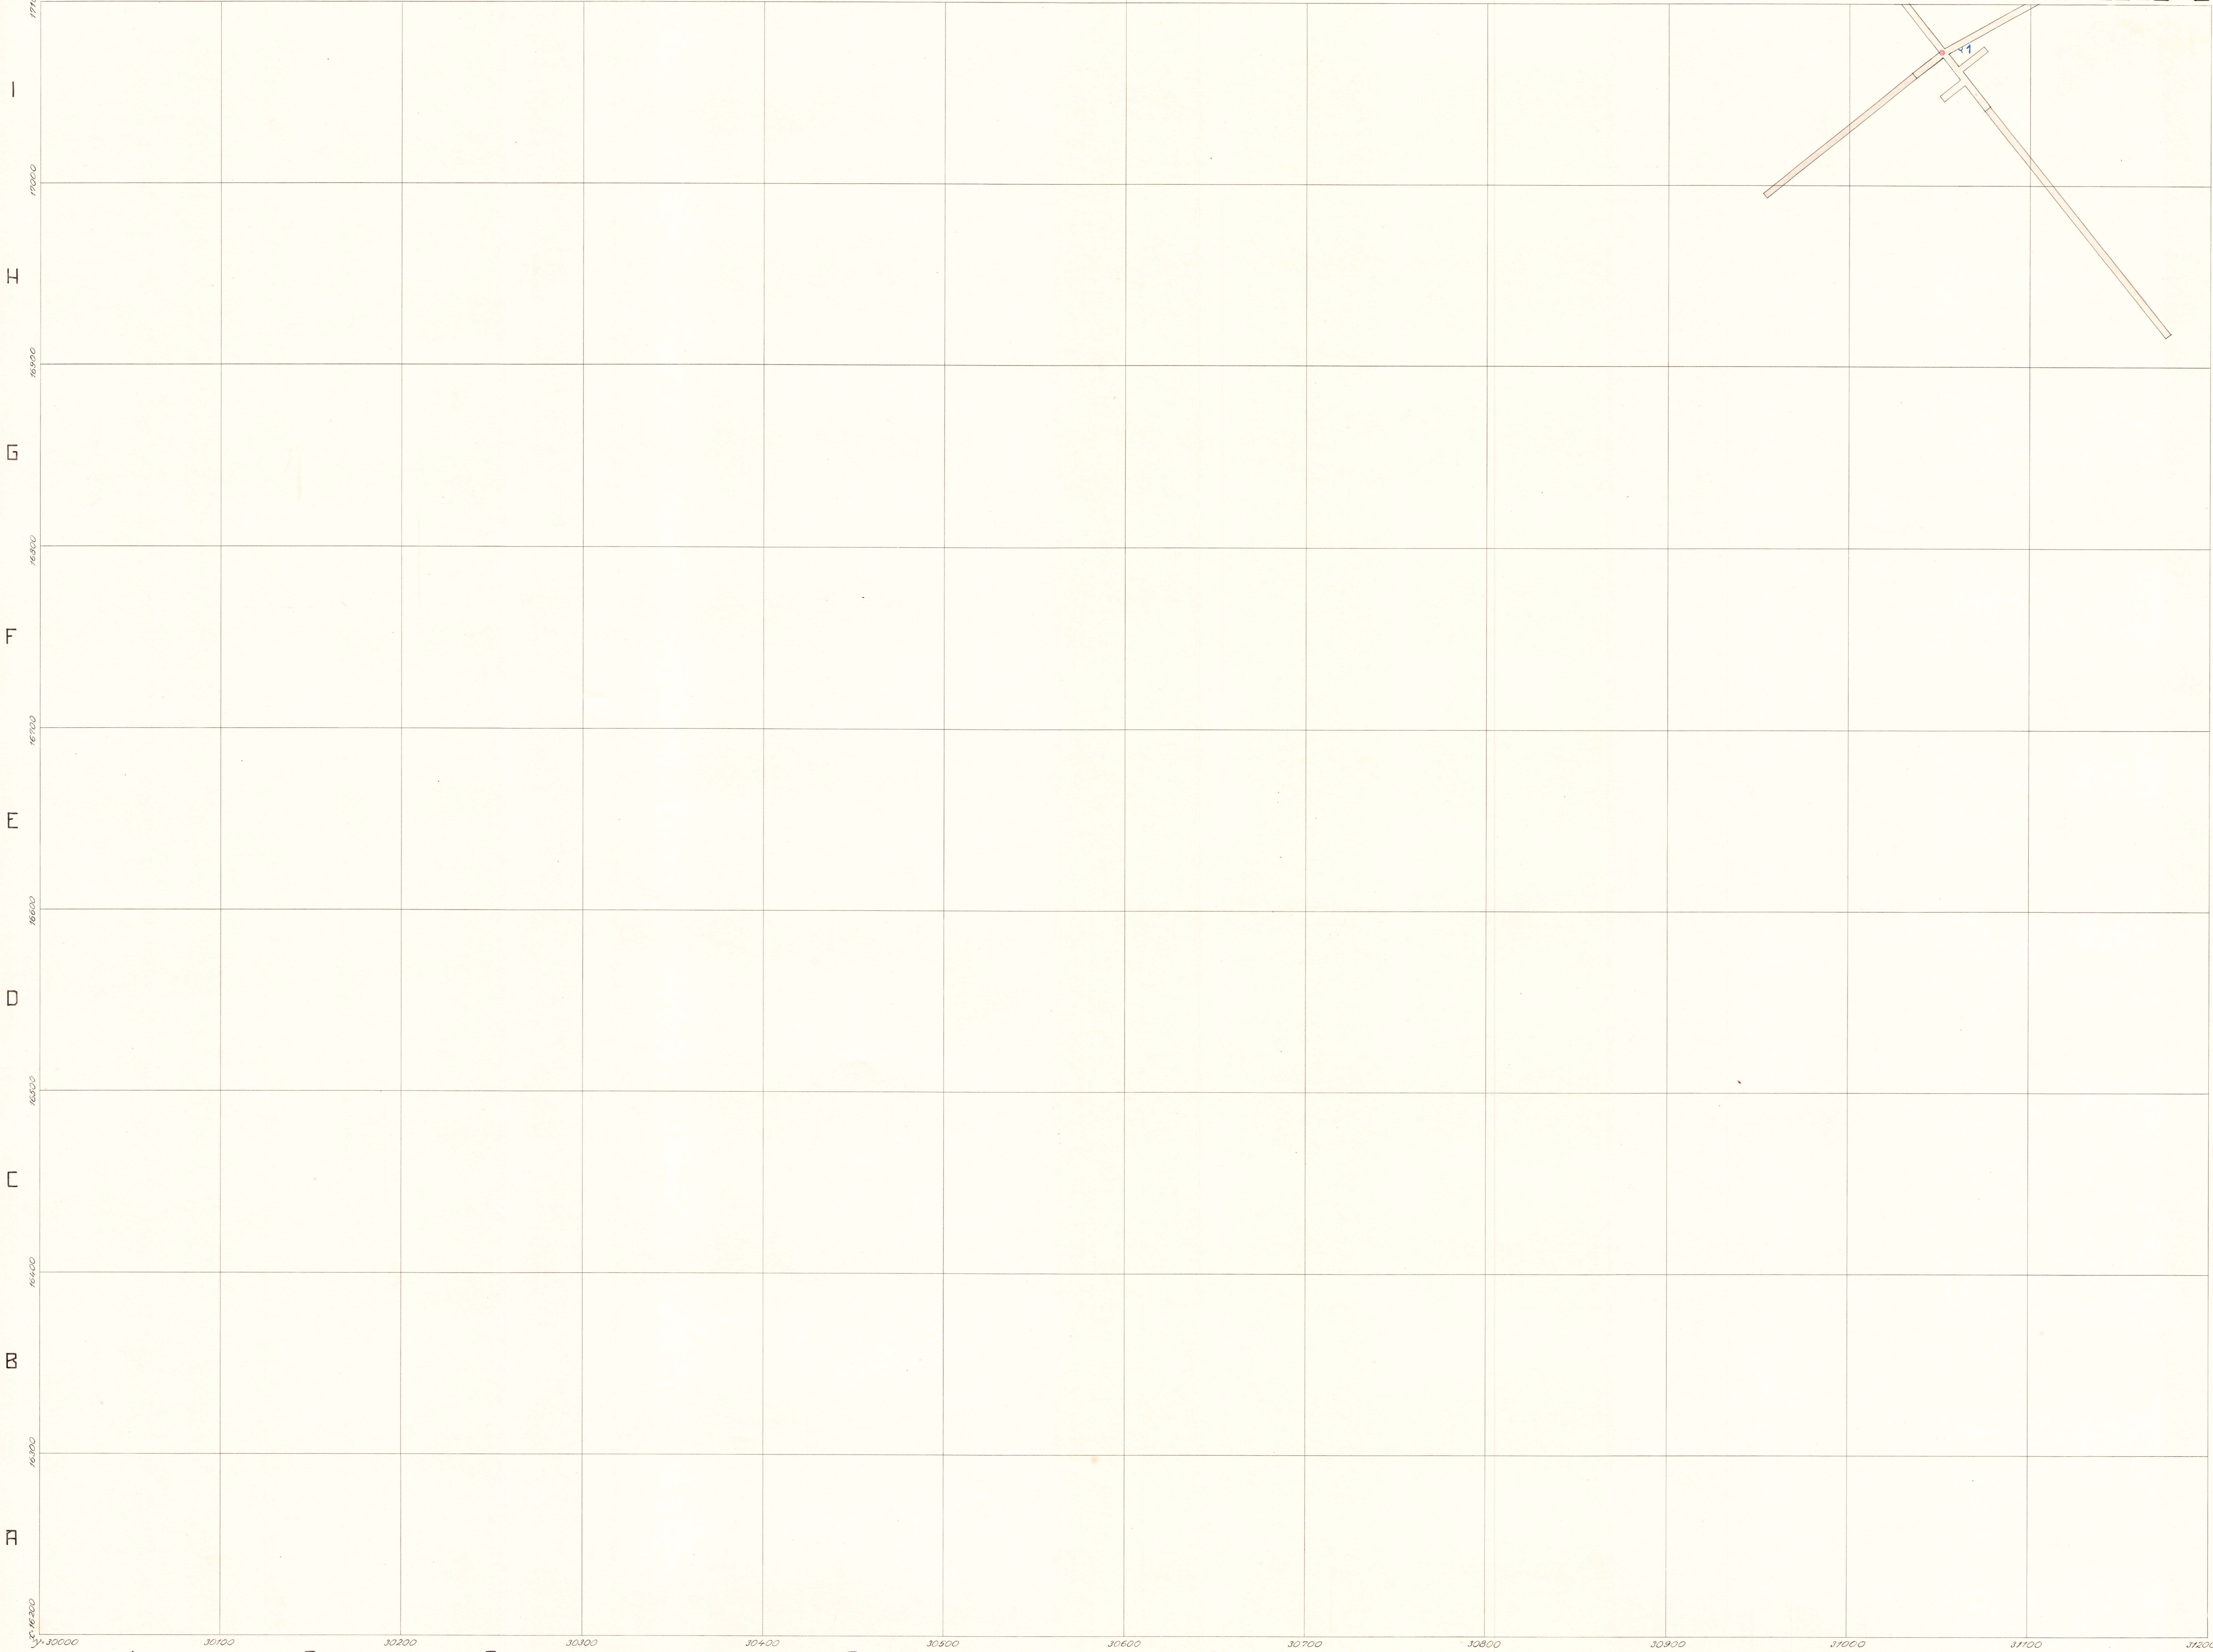


FLÖTSPROFILER

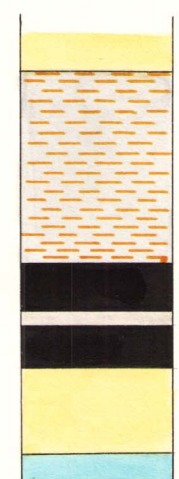


1
J11



FLÖTSPROFILER

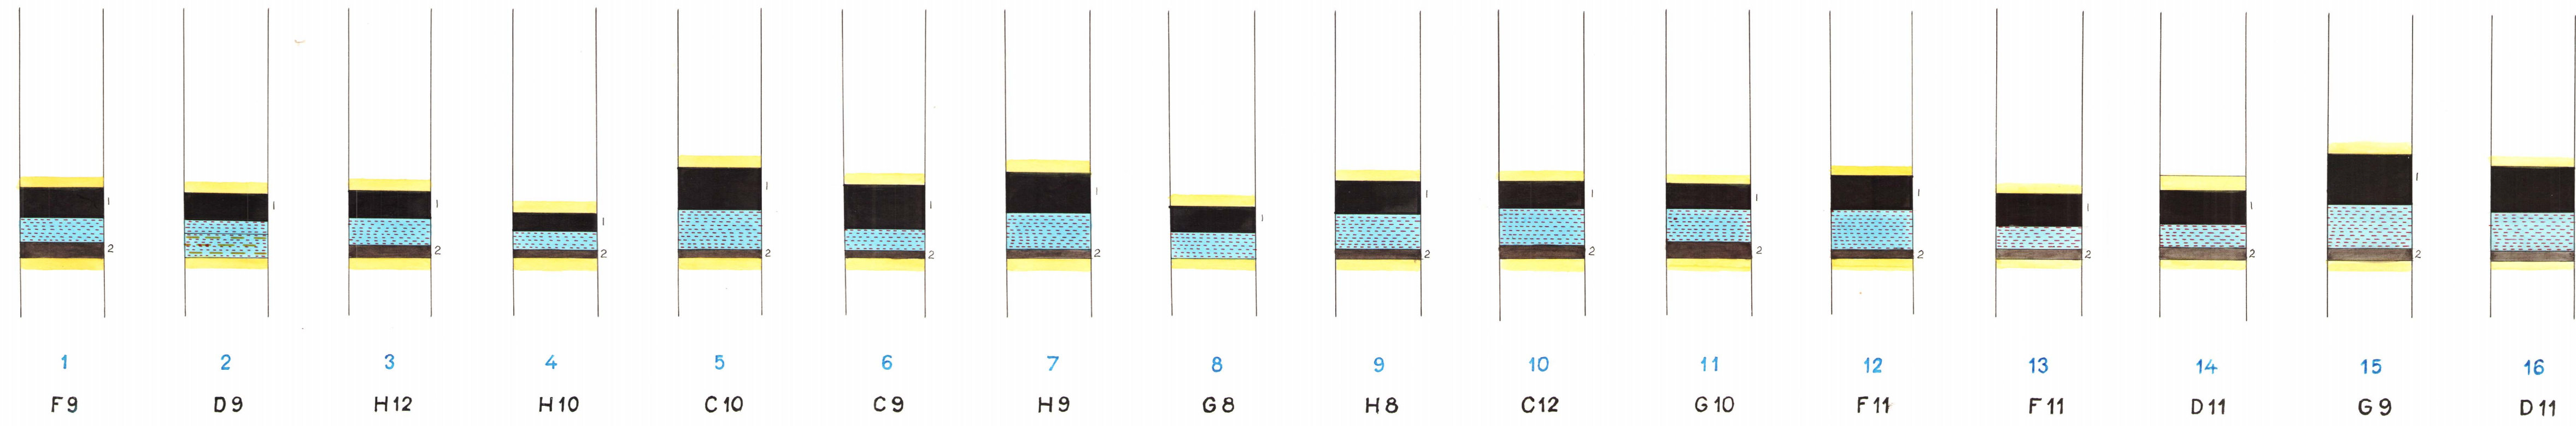

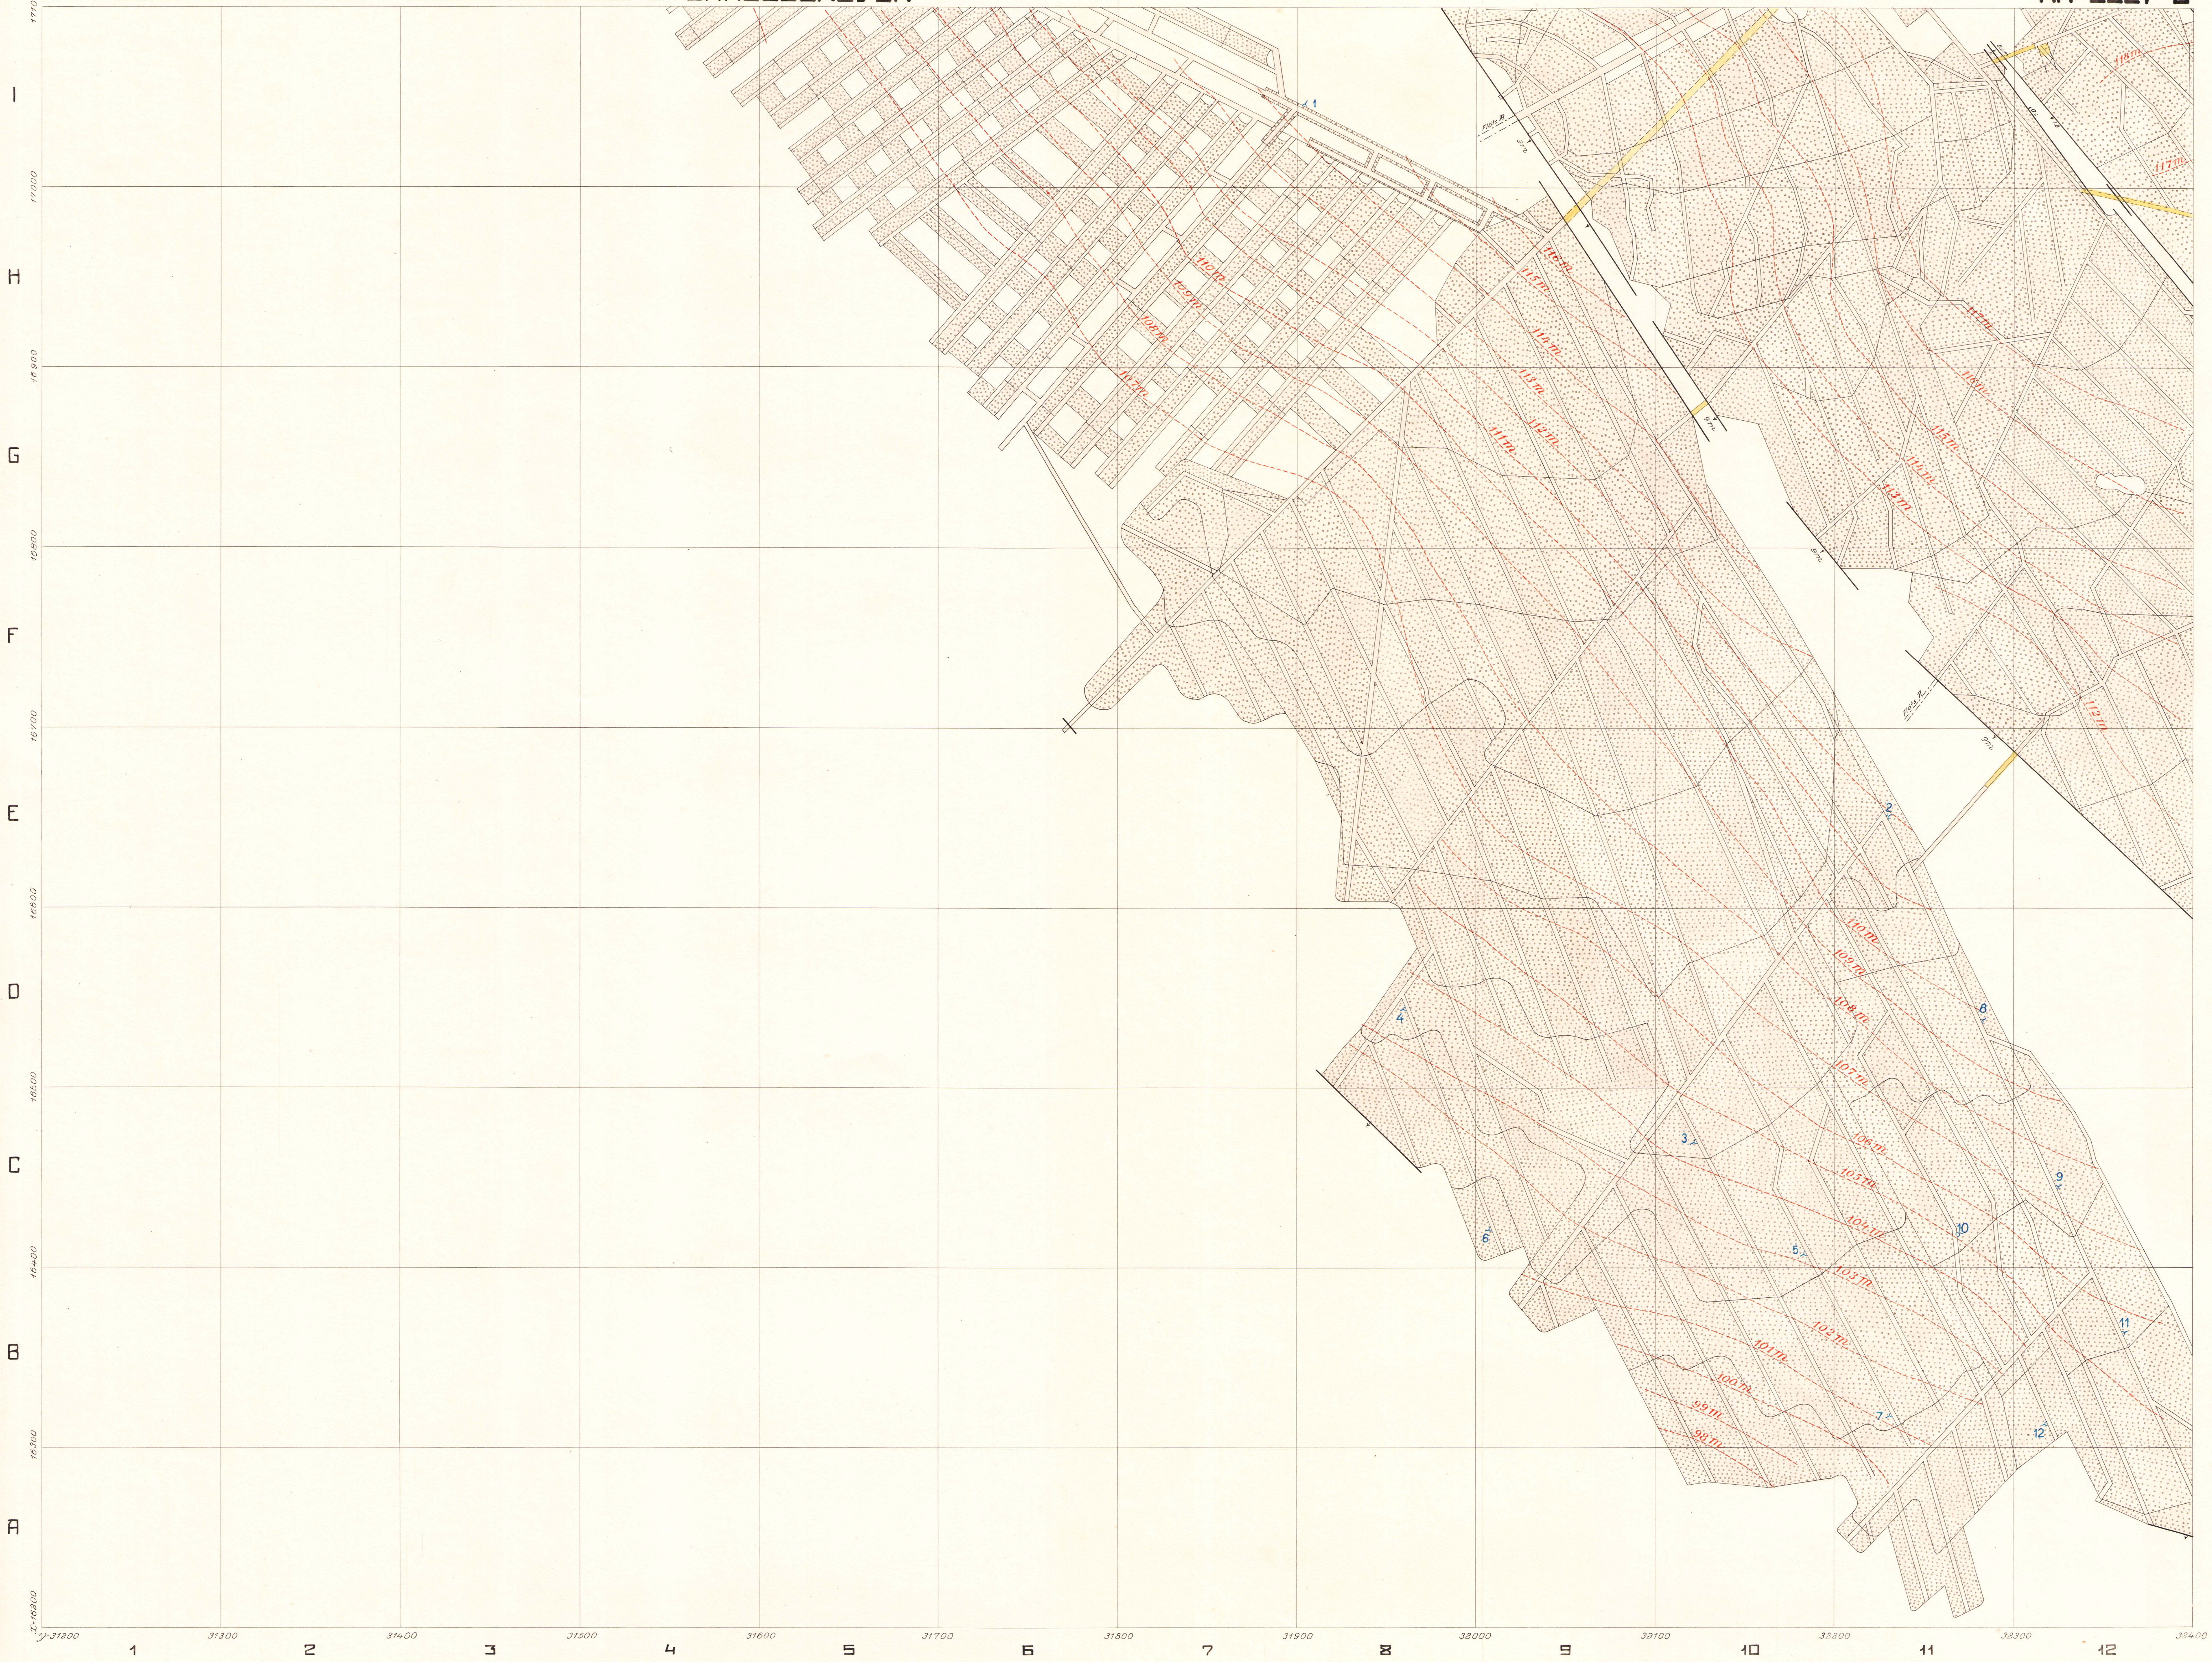

FLÖTSPROFILER

