

Karta

över

Hällefors Östra Silvergruvor

belägna i

Hällefors socken och kommun av Örebro län

B5

15 kartblad


A1-format


1 mapp

A4- -"-

1 pärm

A4- -"-

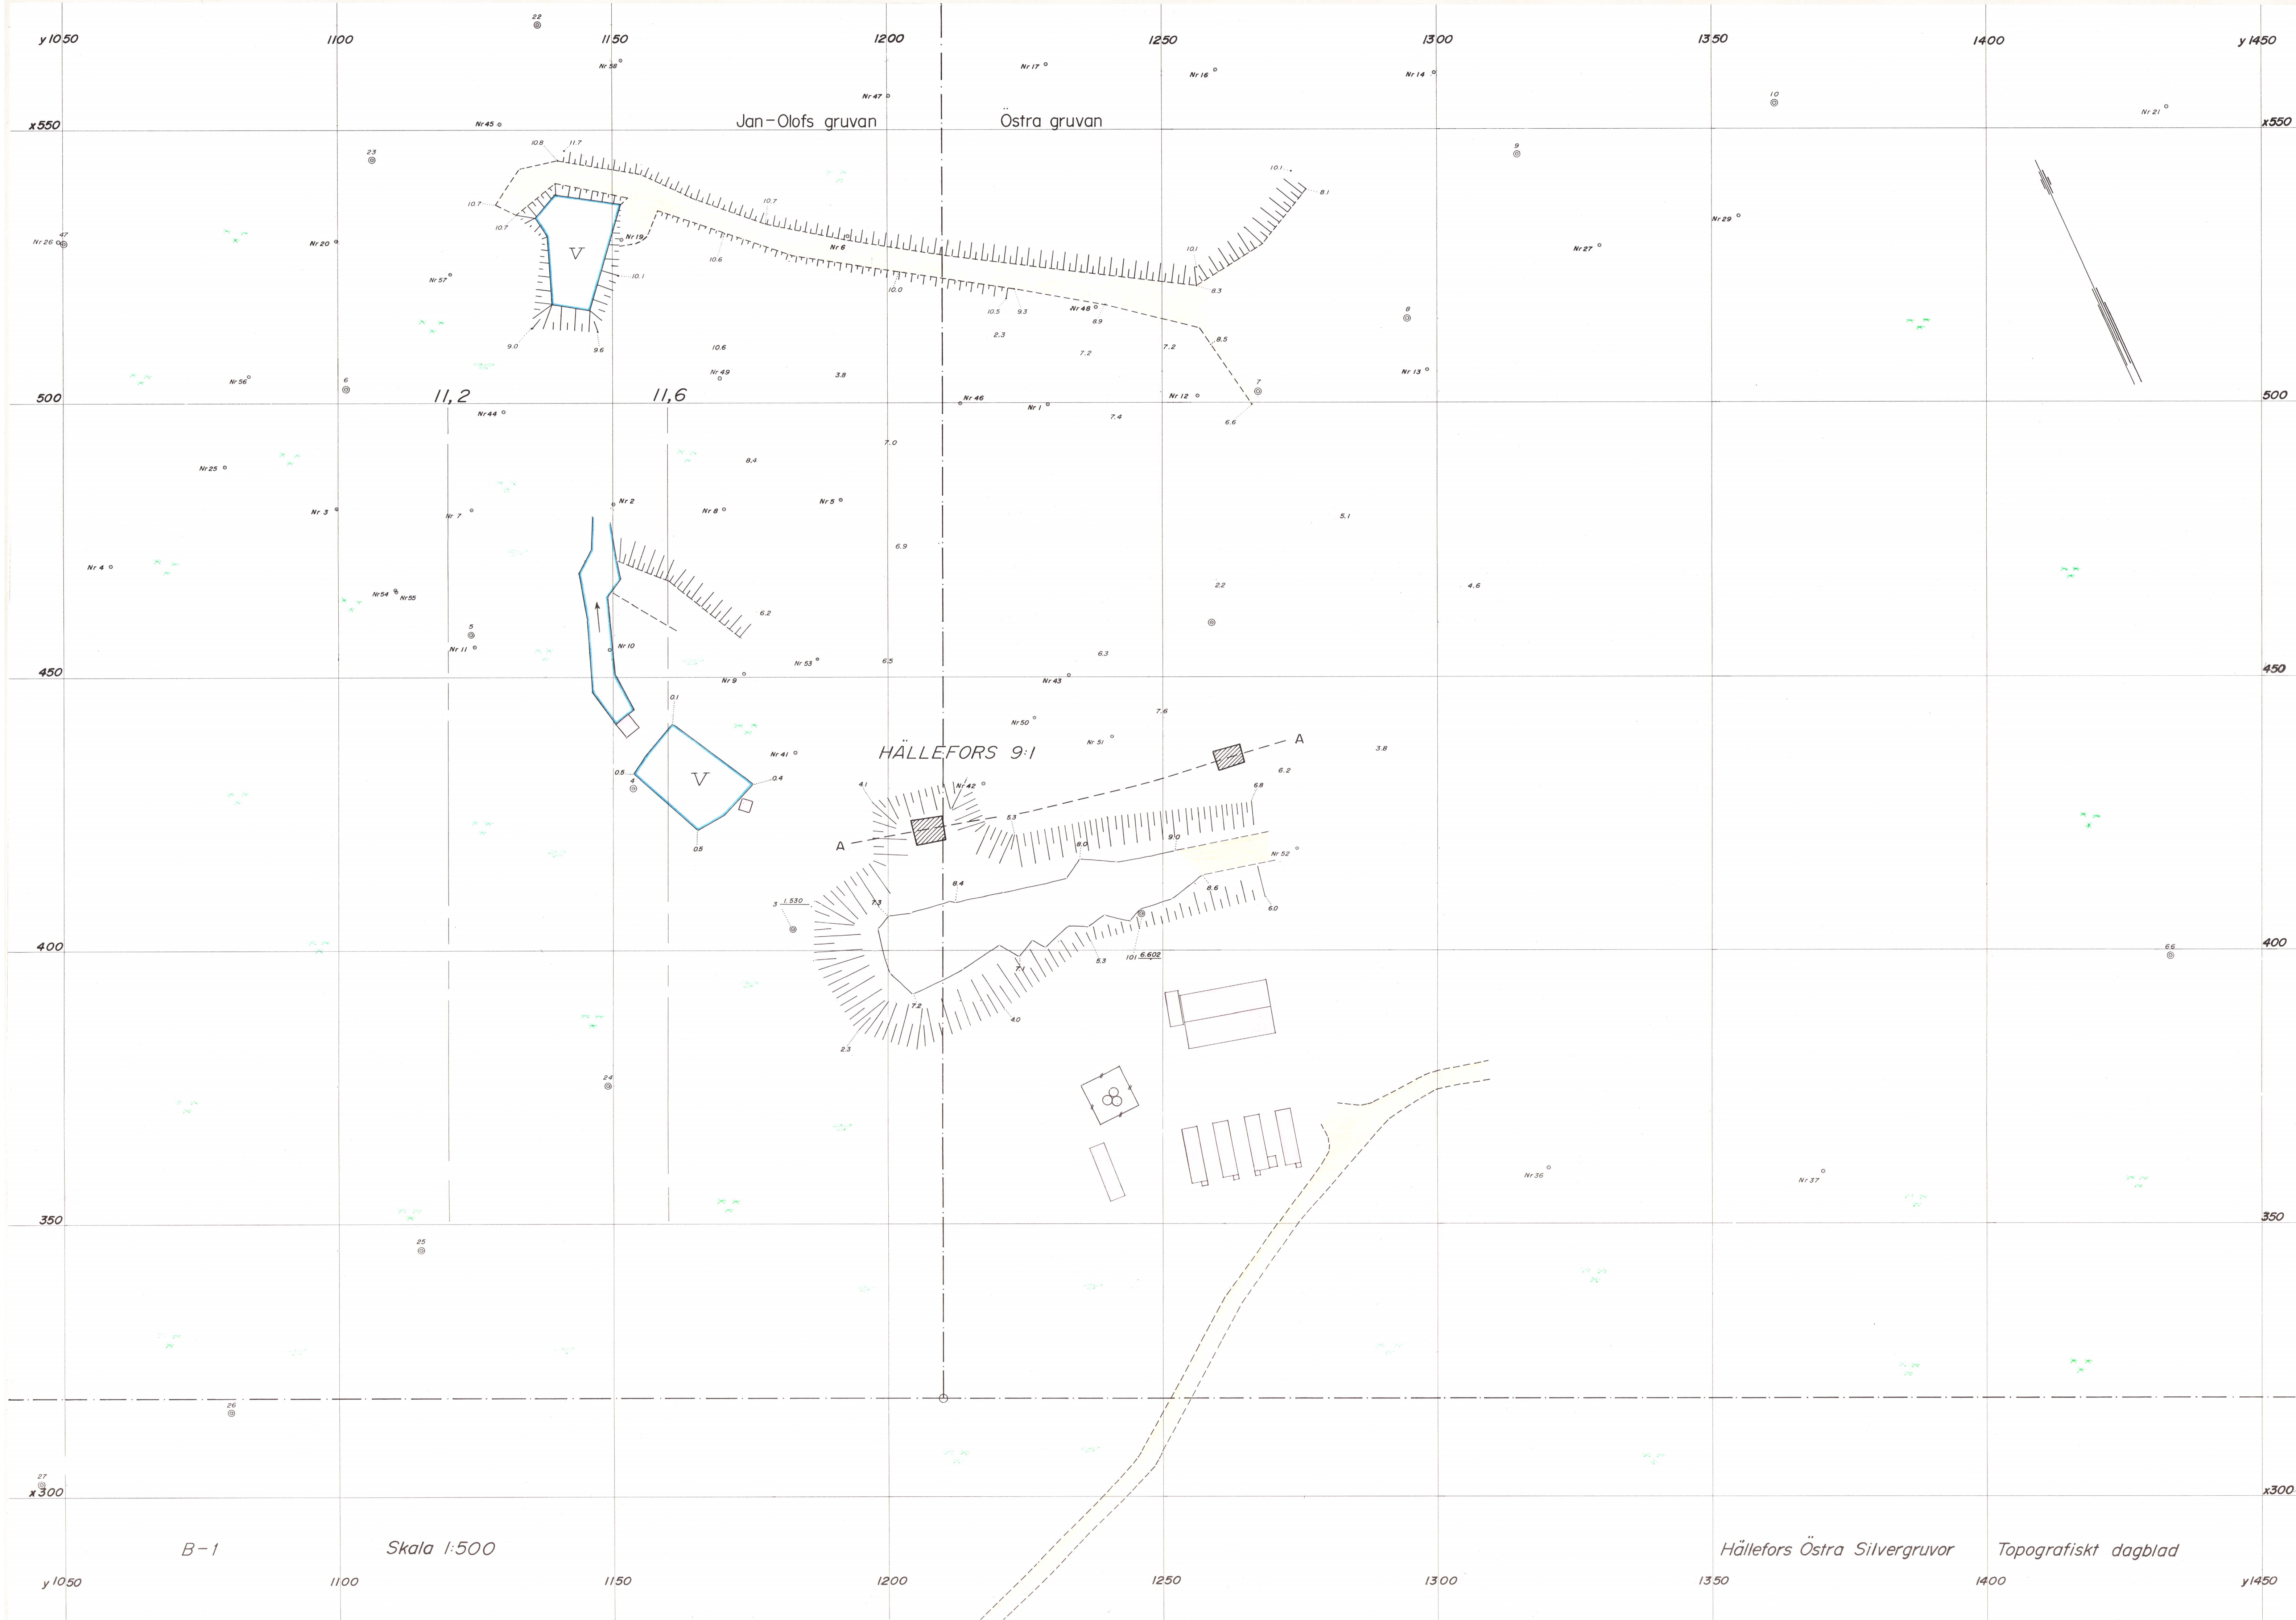


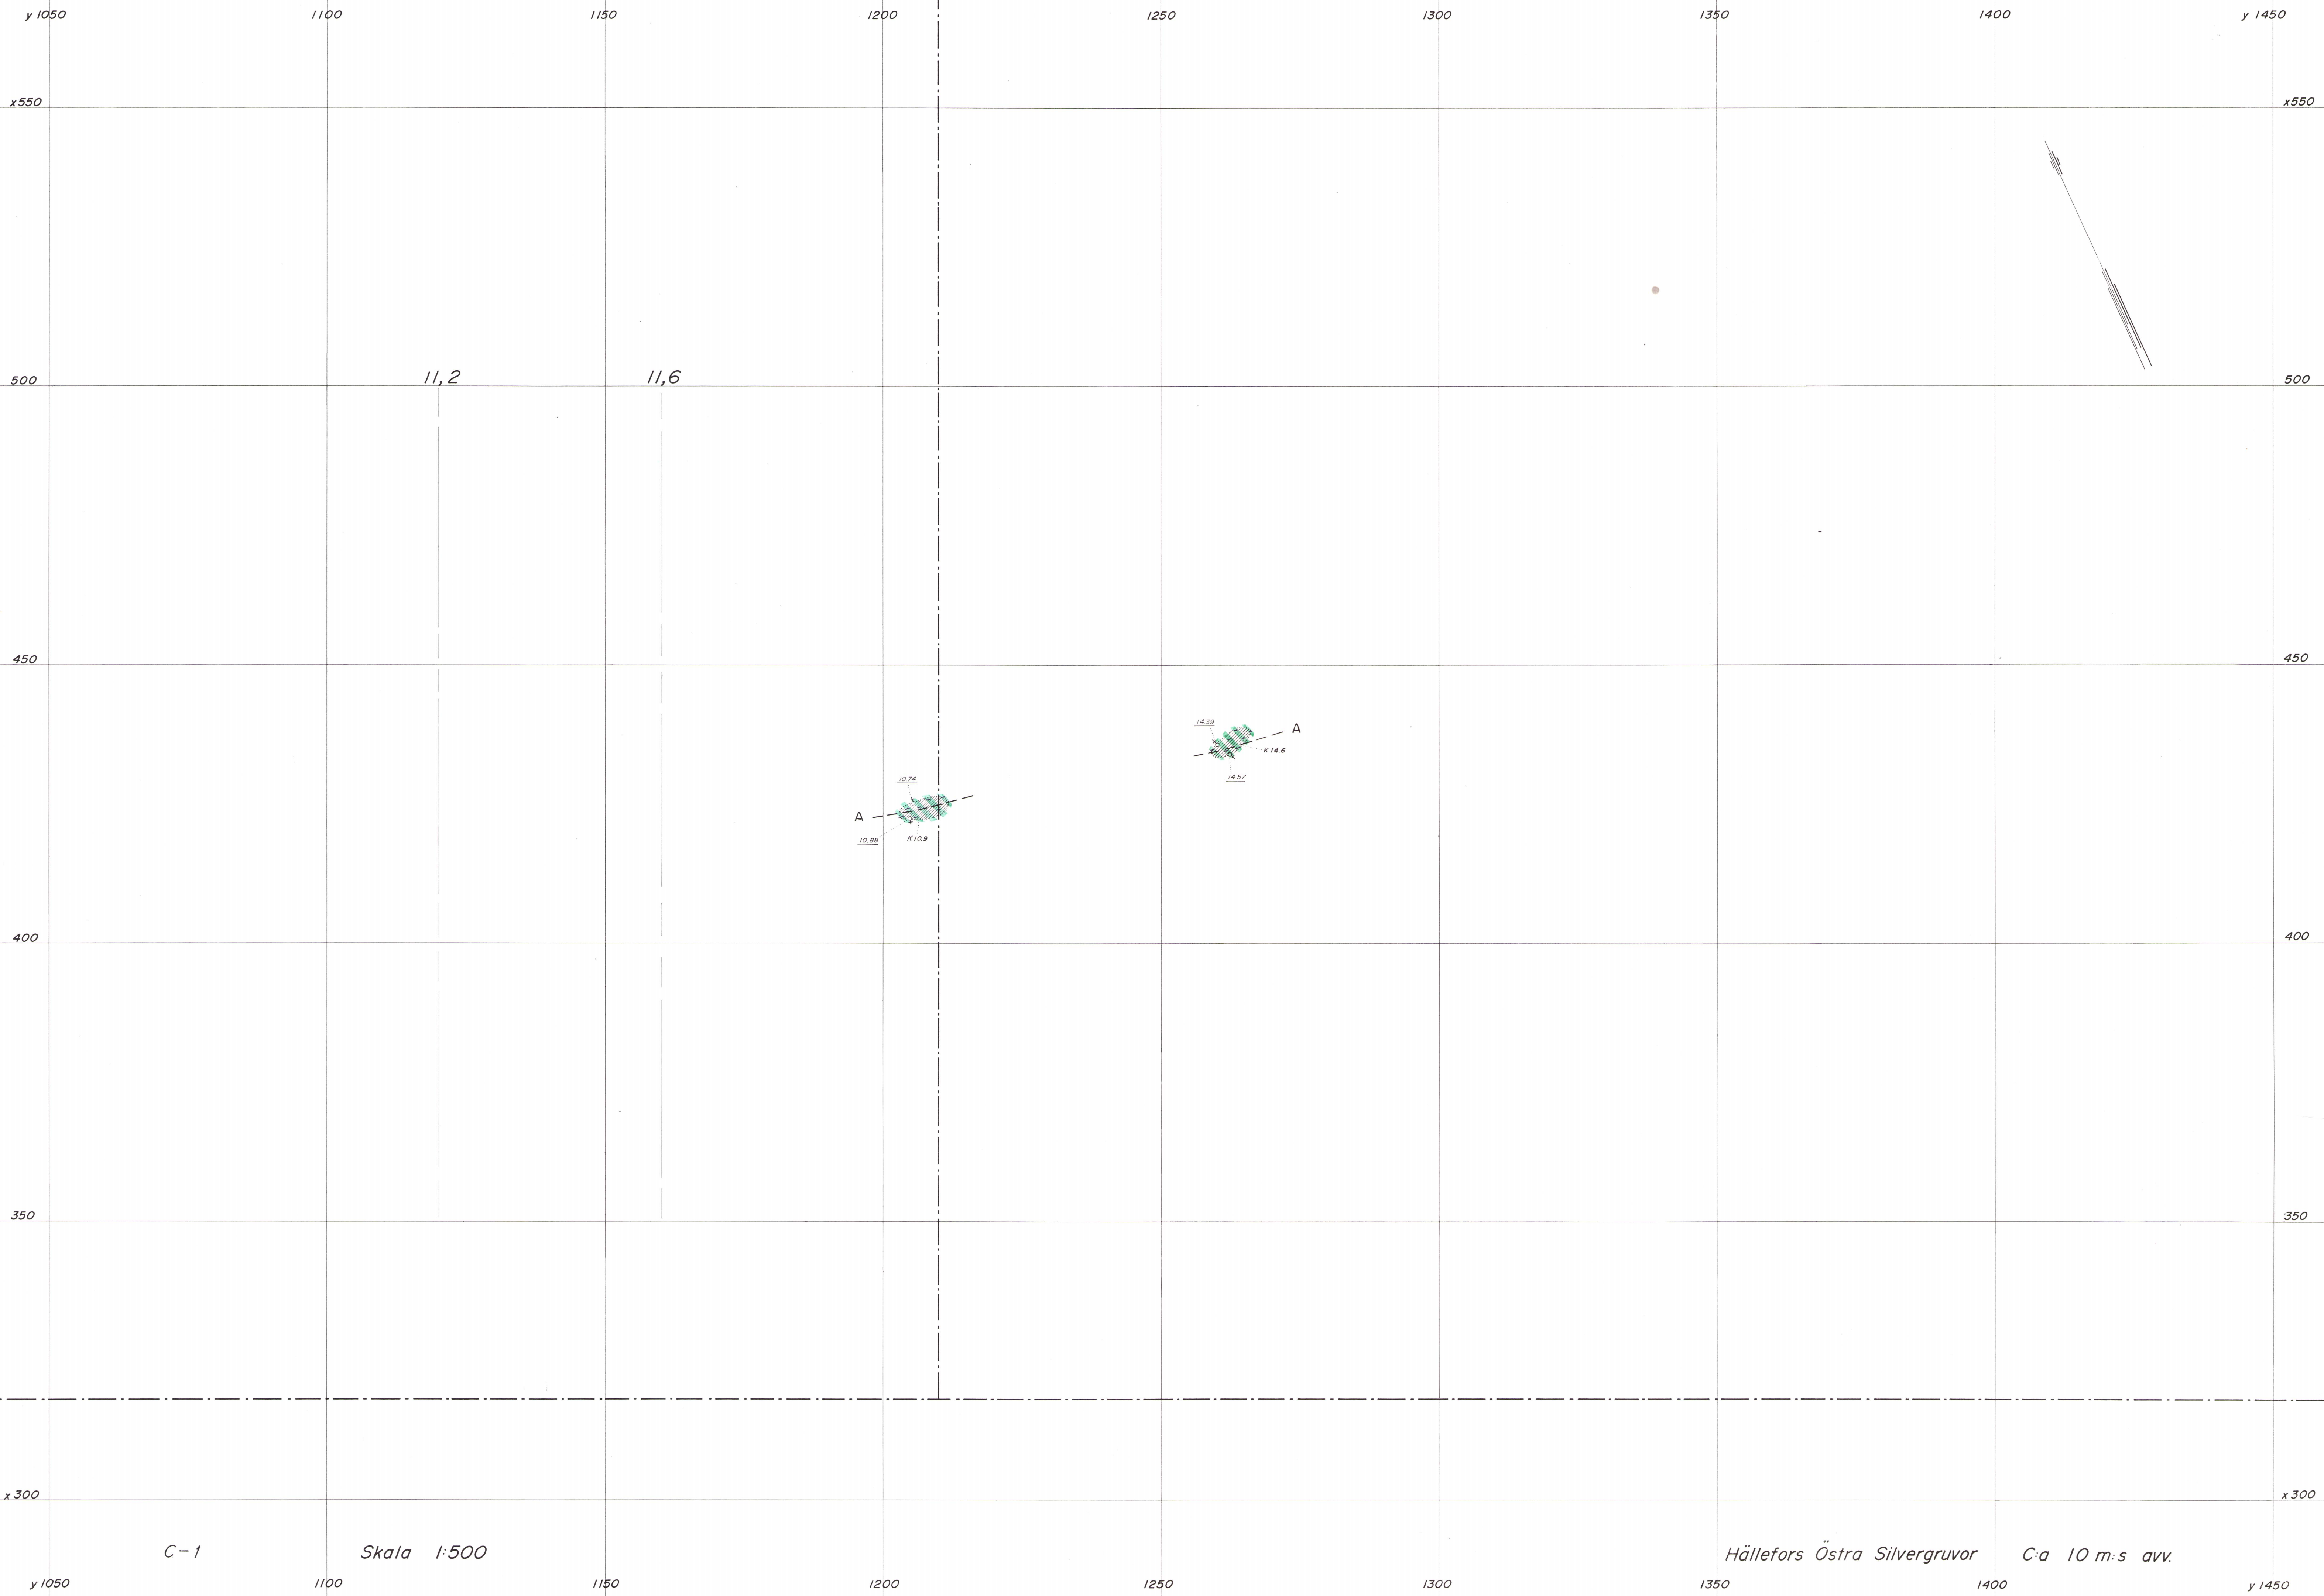

C-1

Skala 1:500

Hällefors Östra Silvergruvor C:a 10 m:s avv.

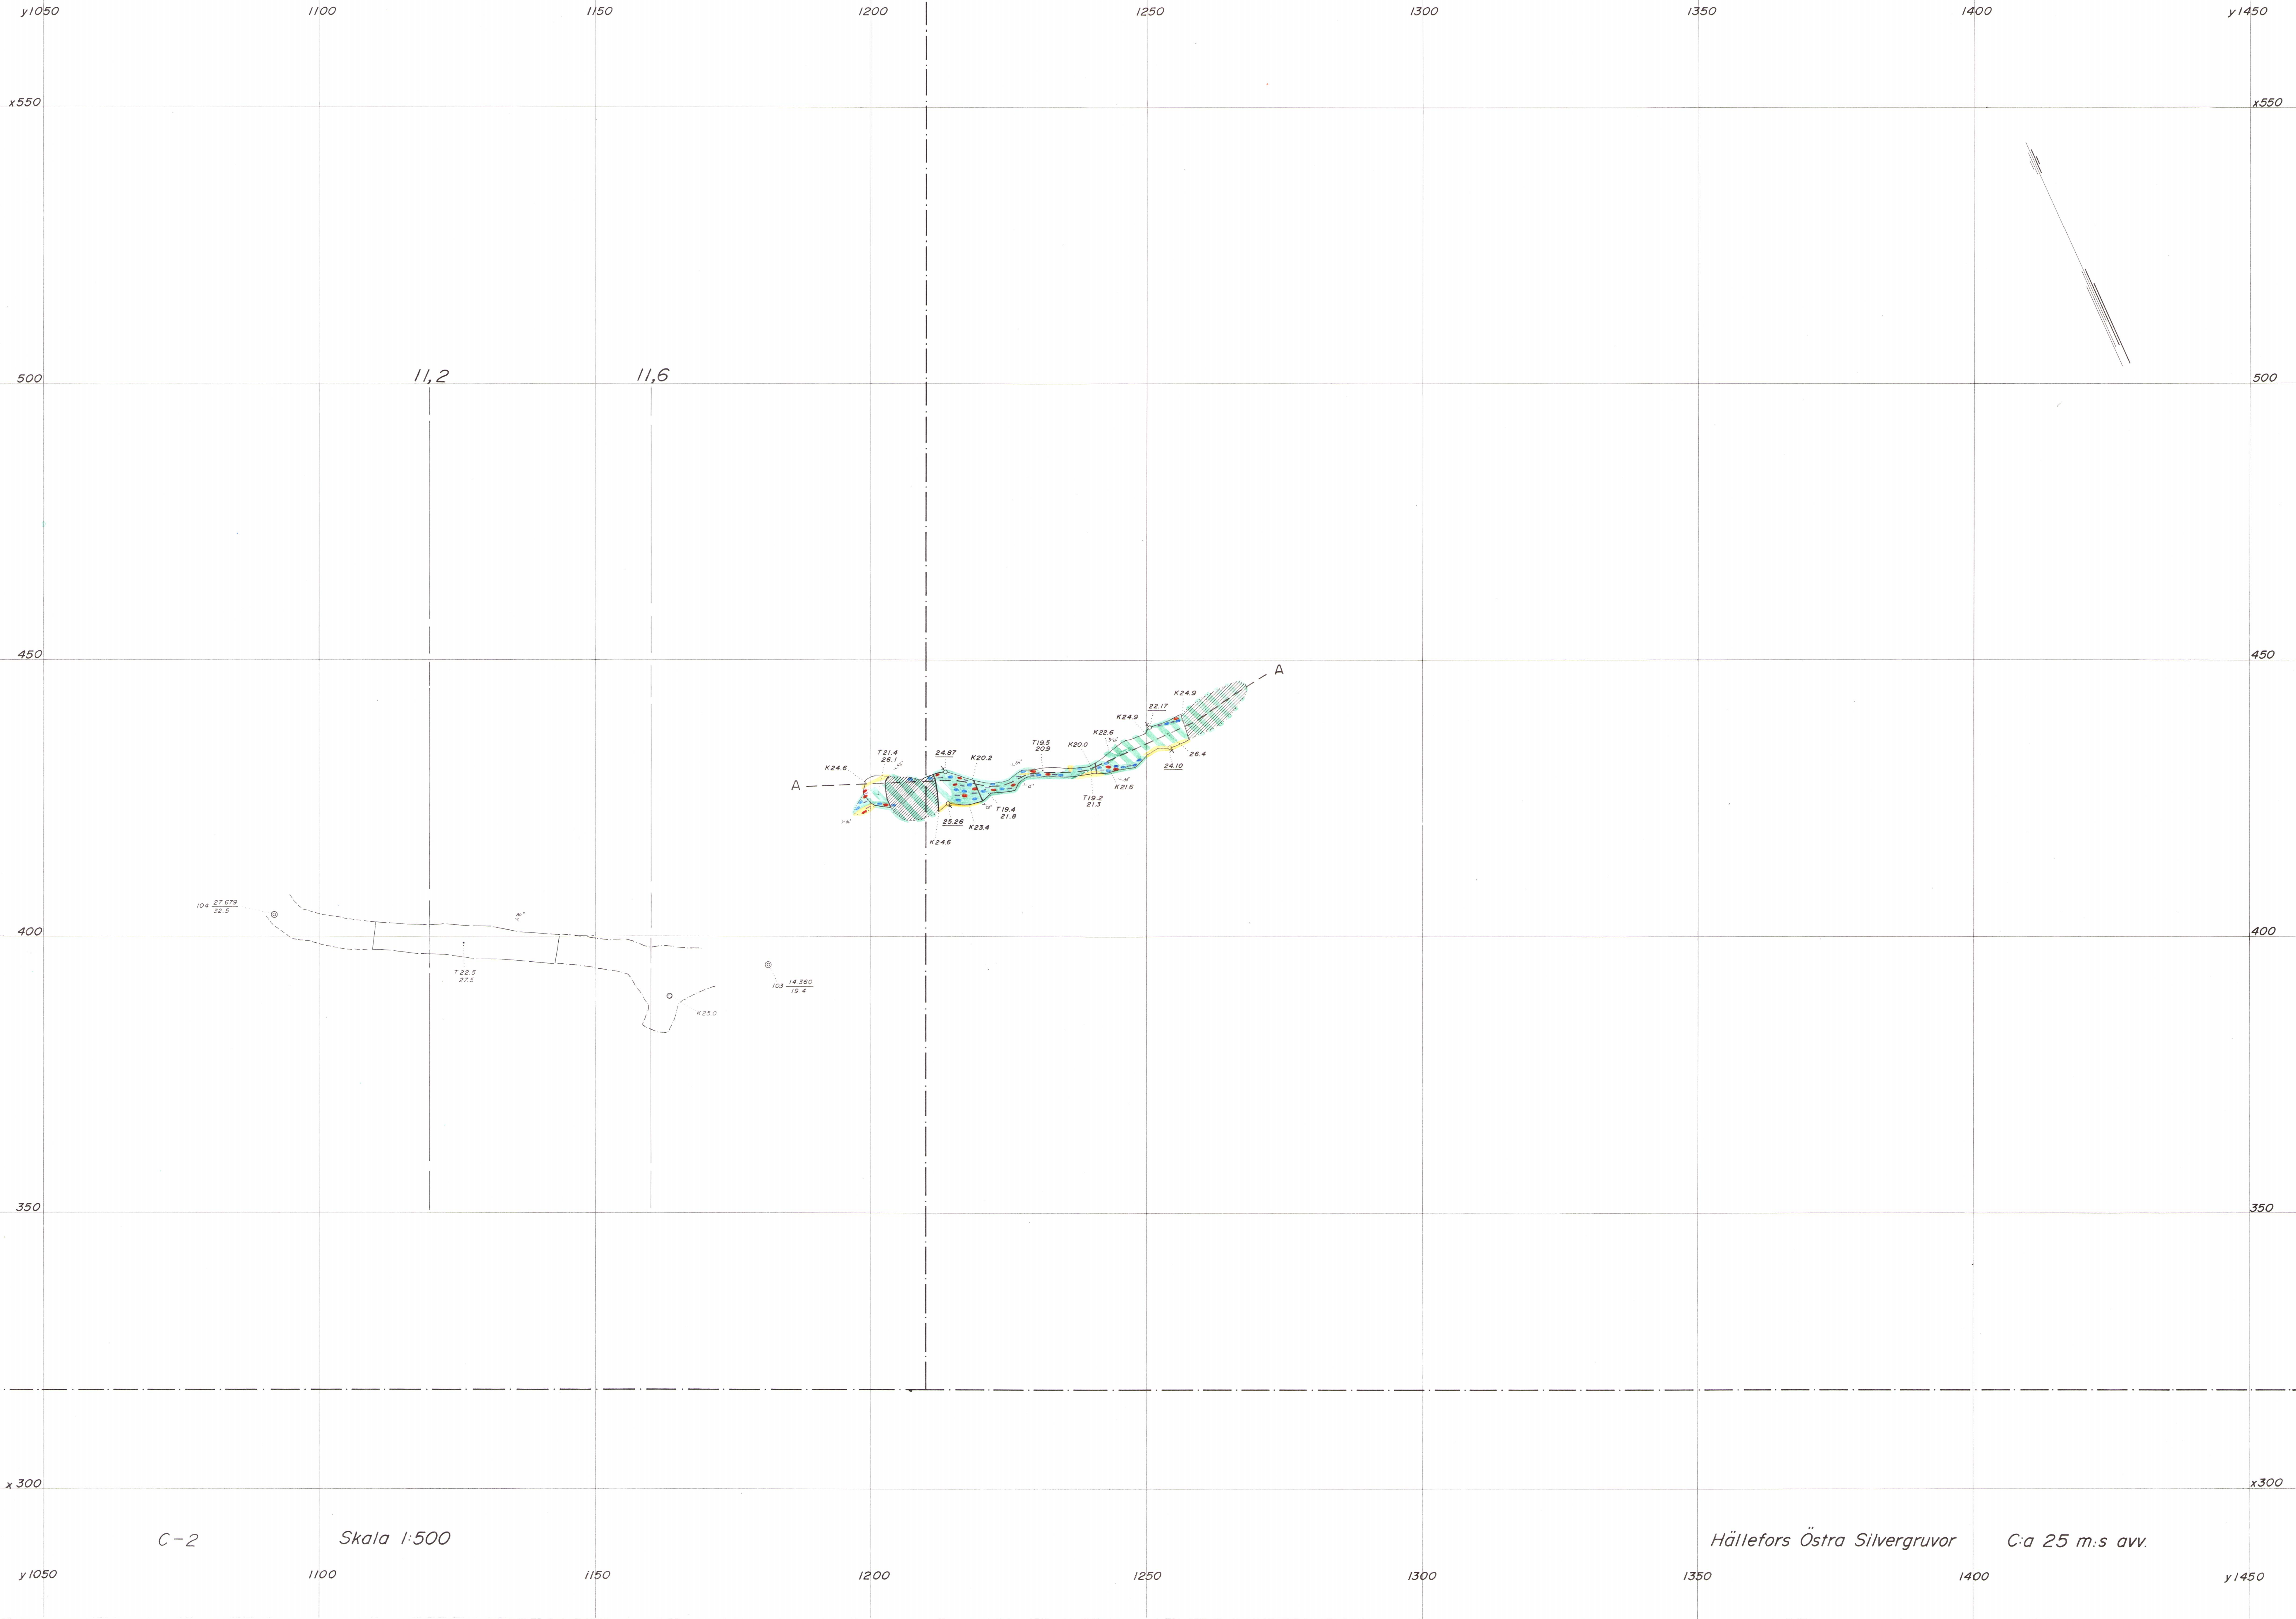

y 1050 1100 1150 1200 1250 1300 1350 1400 y 1450

x 550 x 550

500 11,2 11,6 500



450 450


400 400


350 350

x 300 x 300

y 1050 1100 1150 1200 1250 1300 1350 1400 y 1450

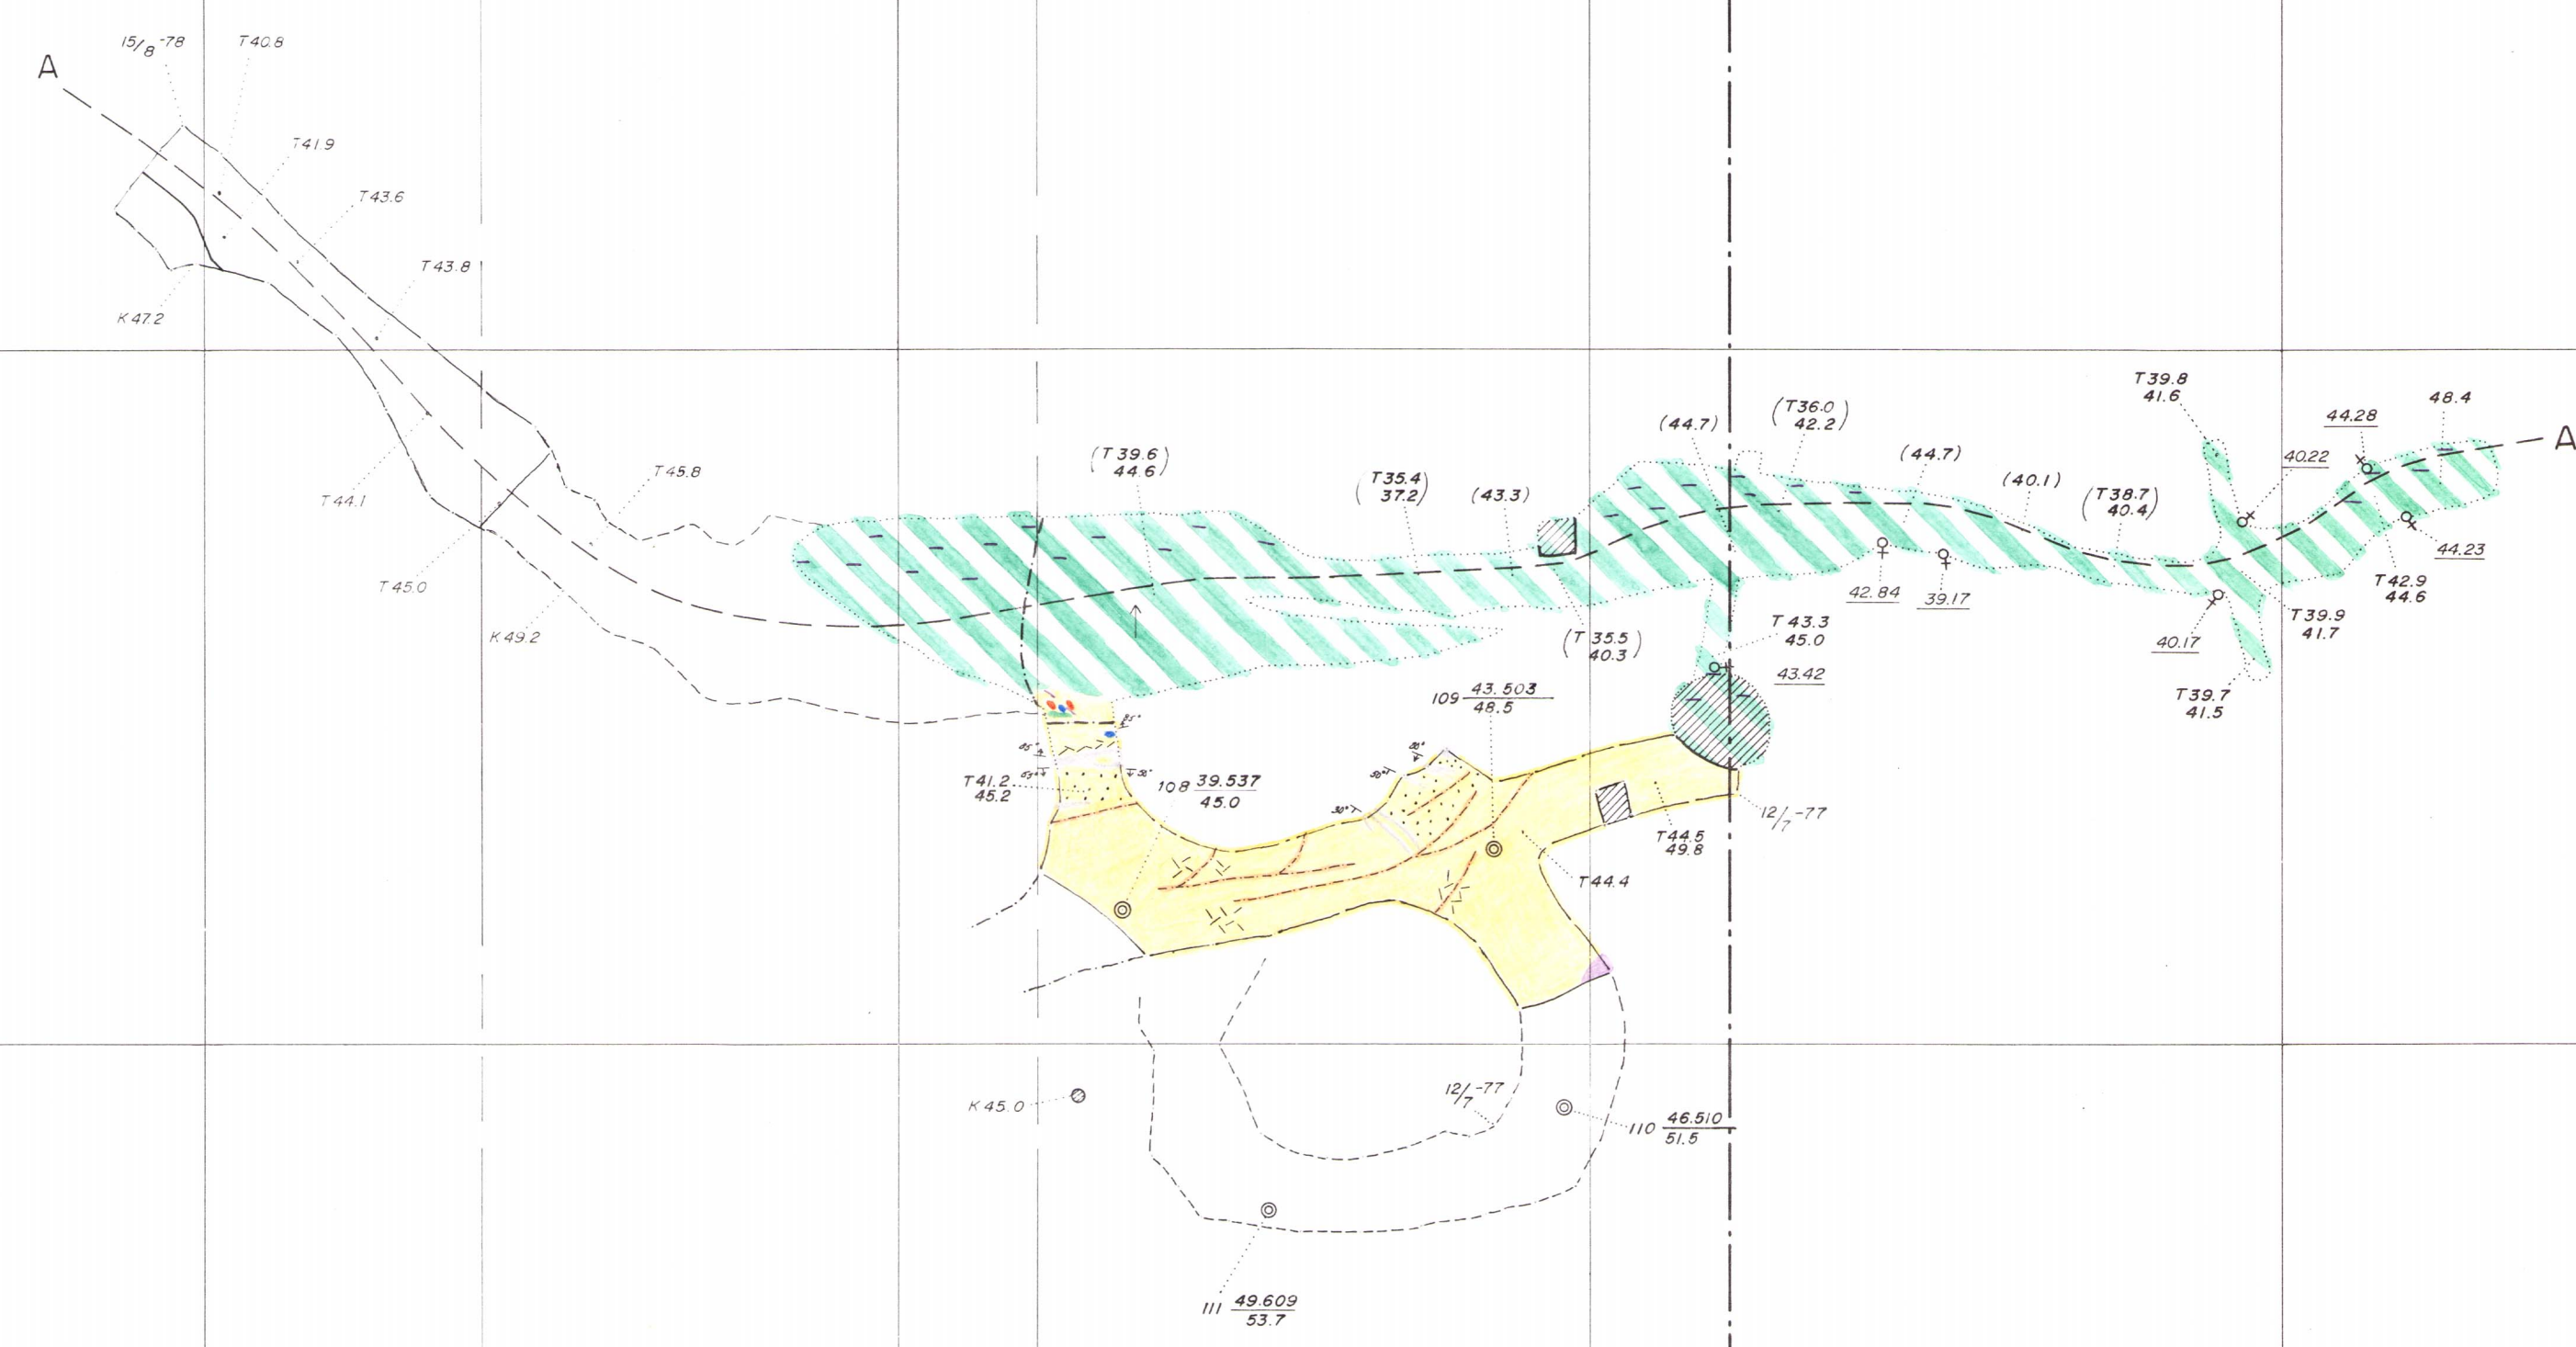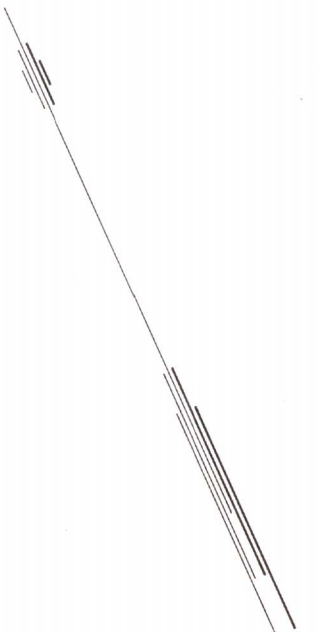


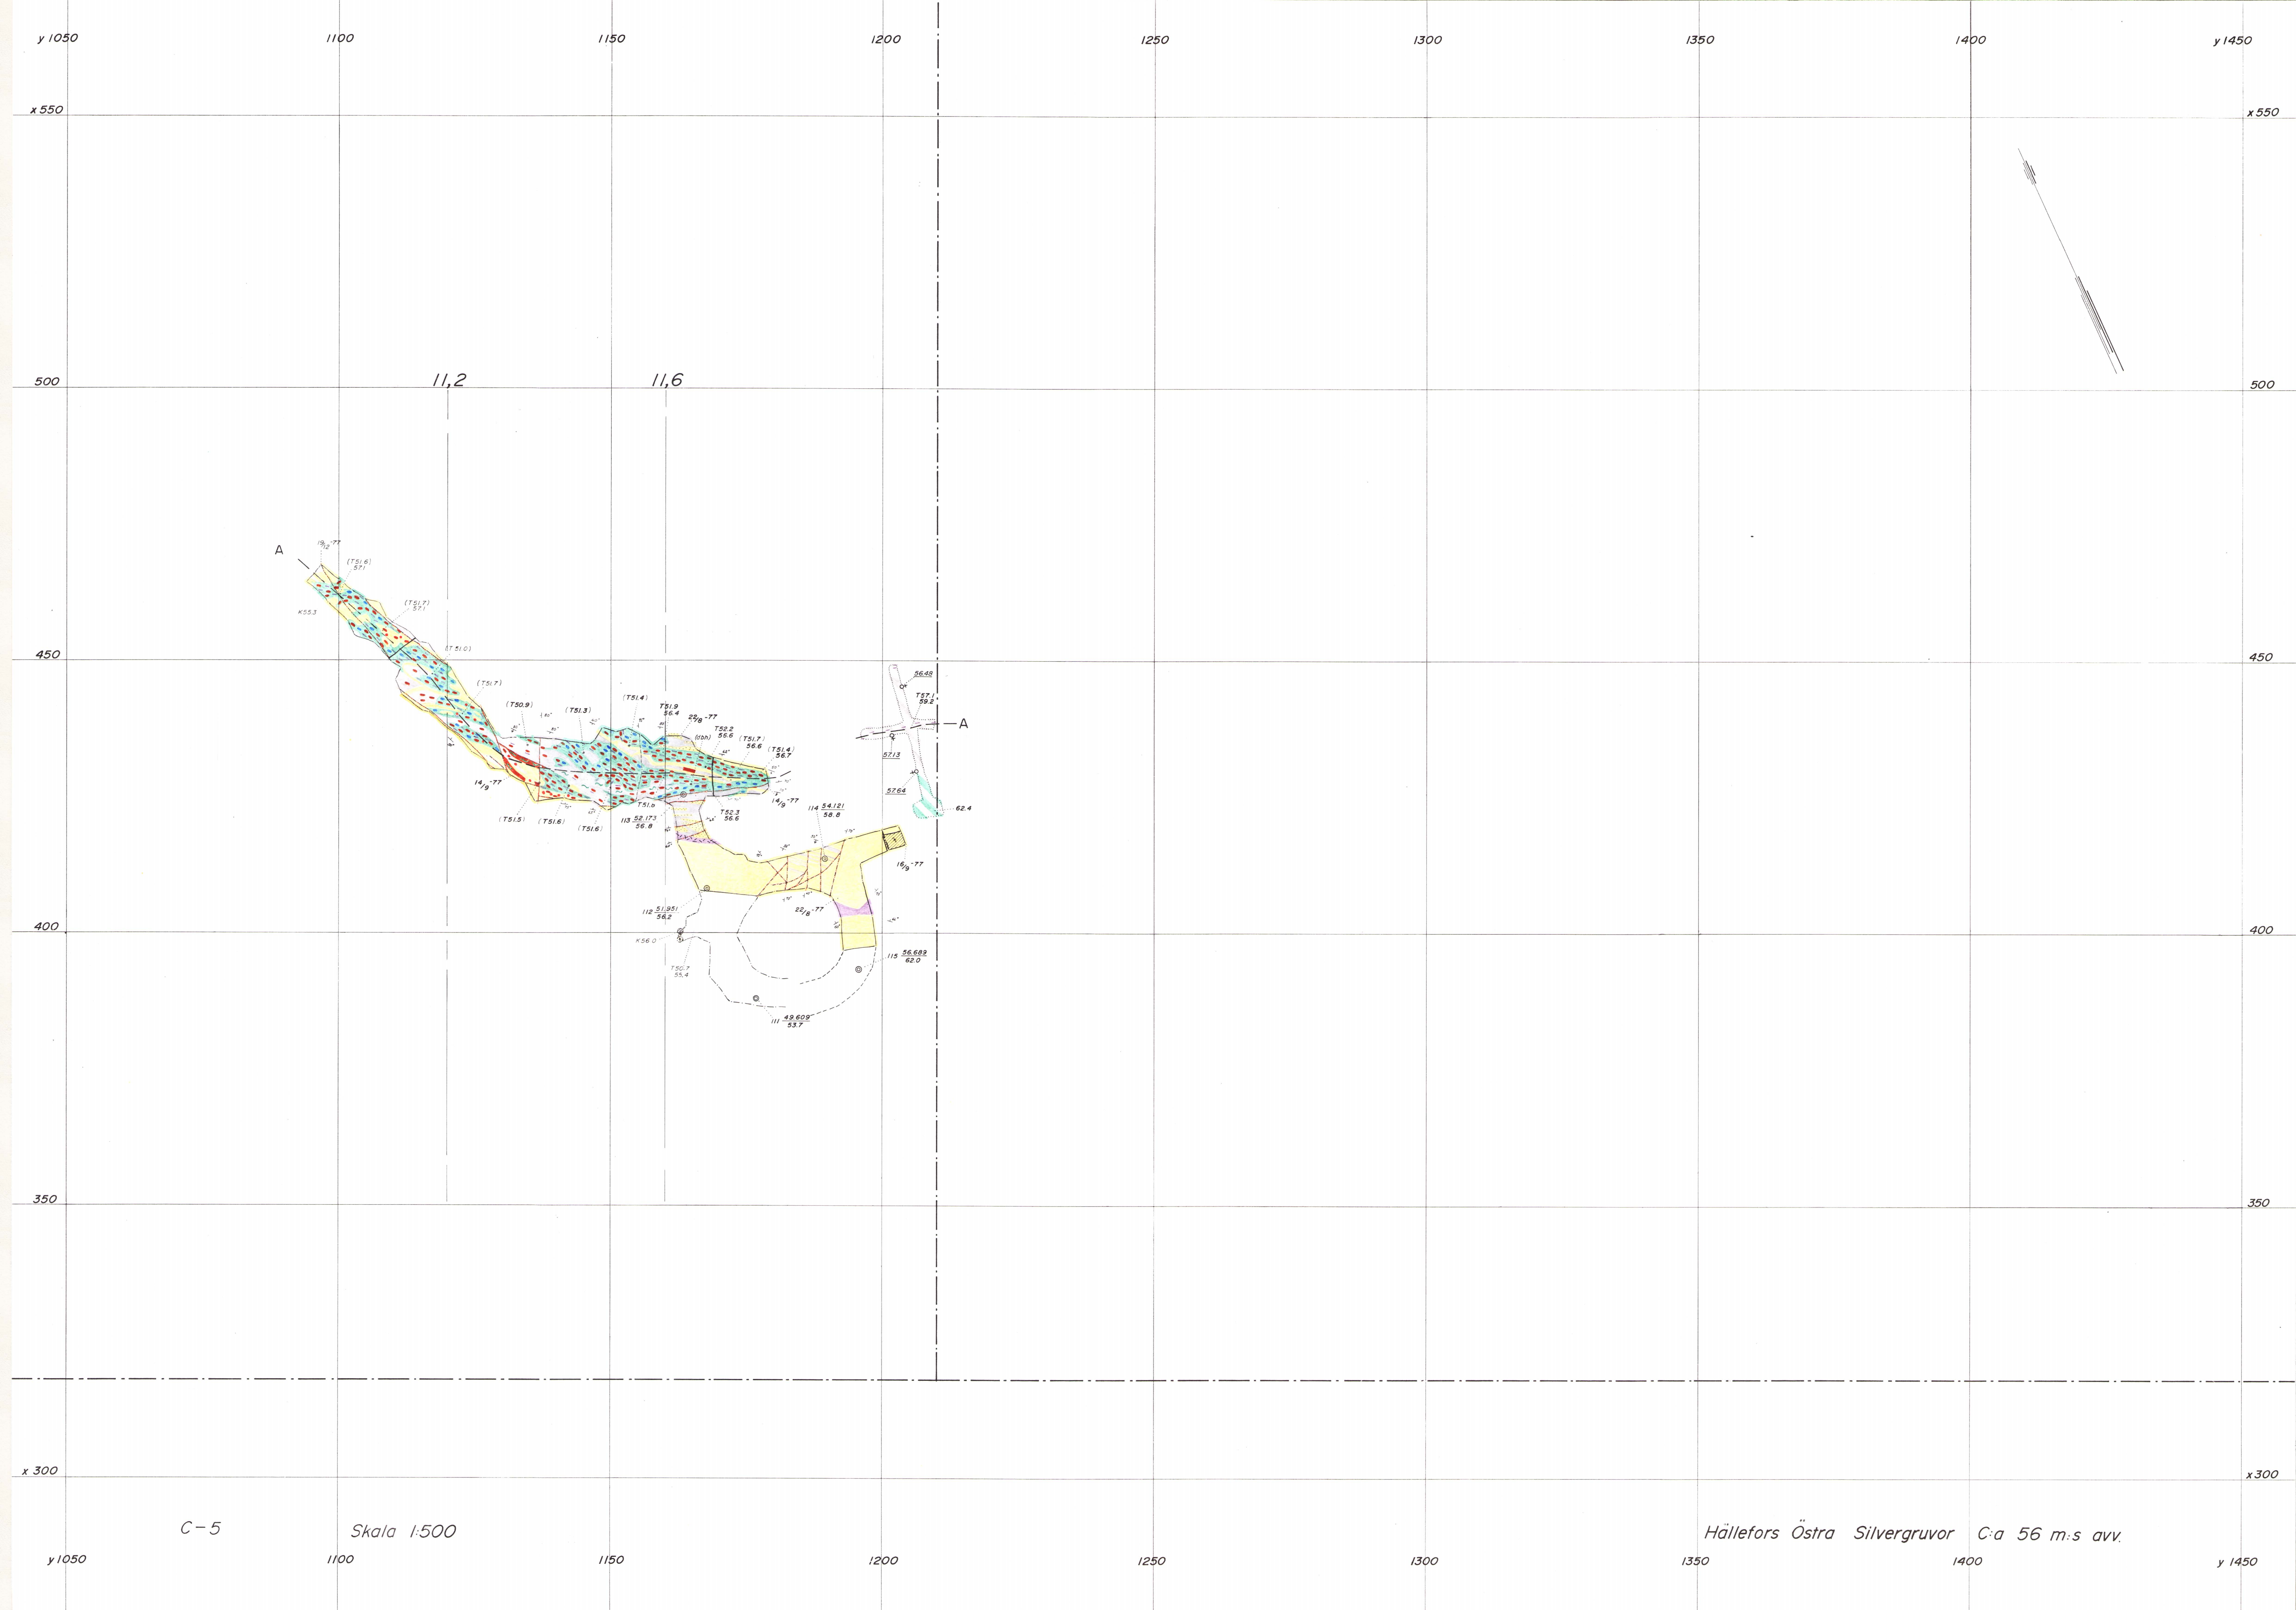

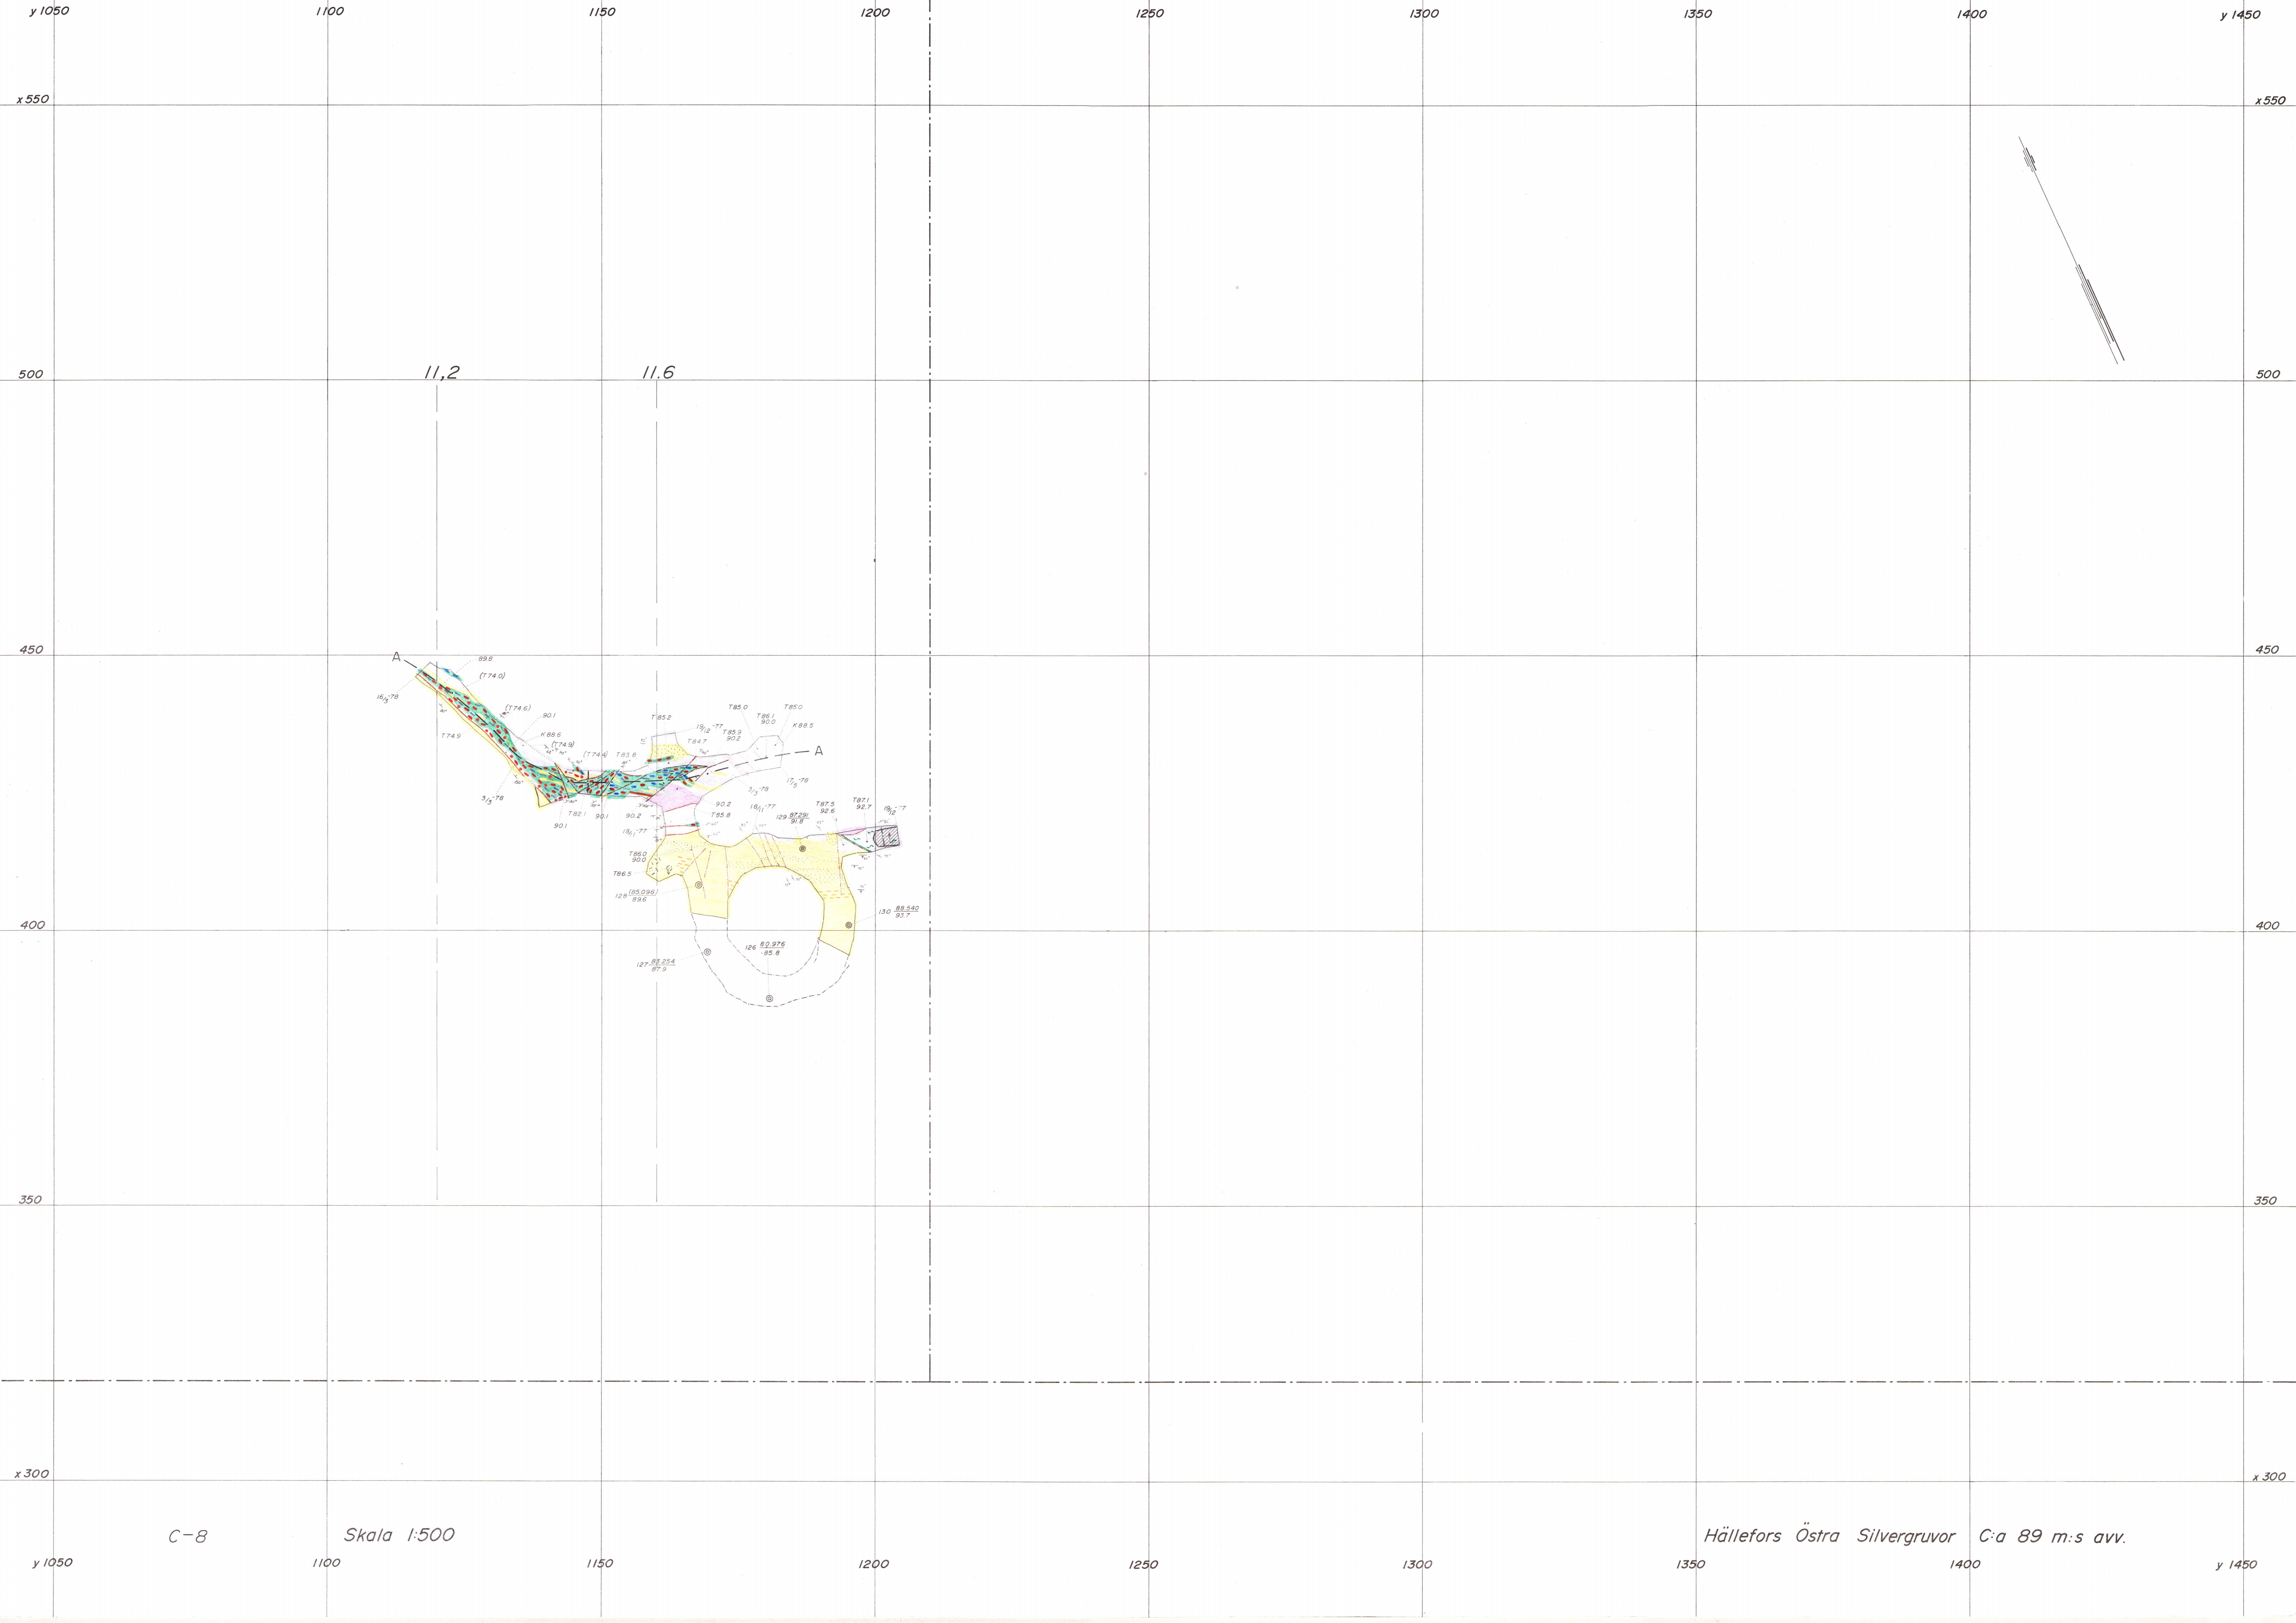

C-8 Skala 1:500



Hällefors Östra Silvergruvor C:a 89 m:s avv.

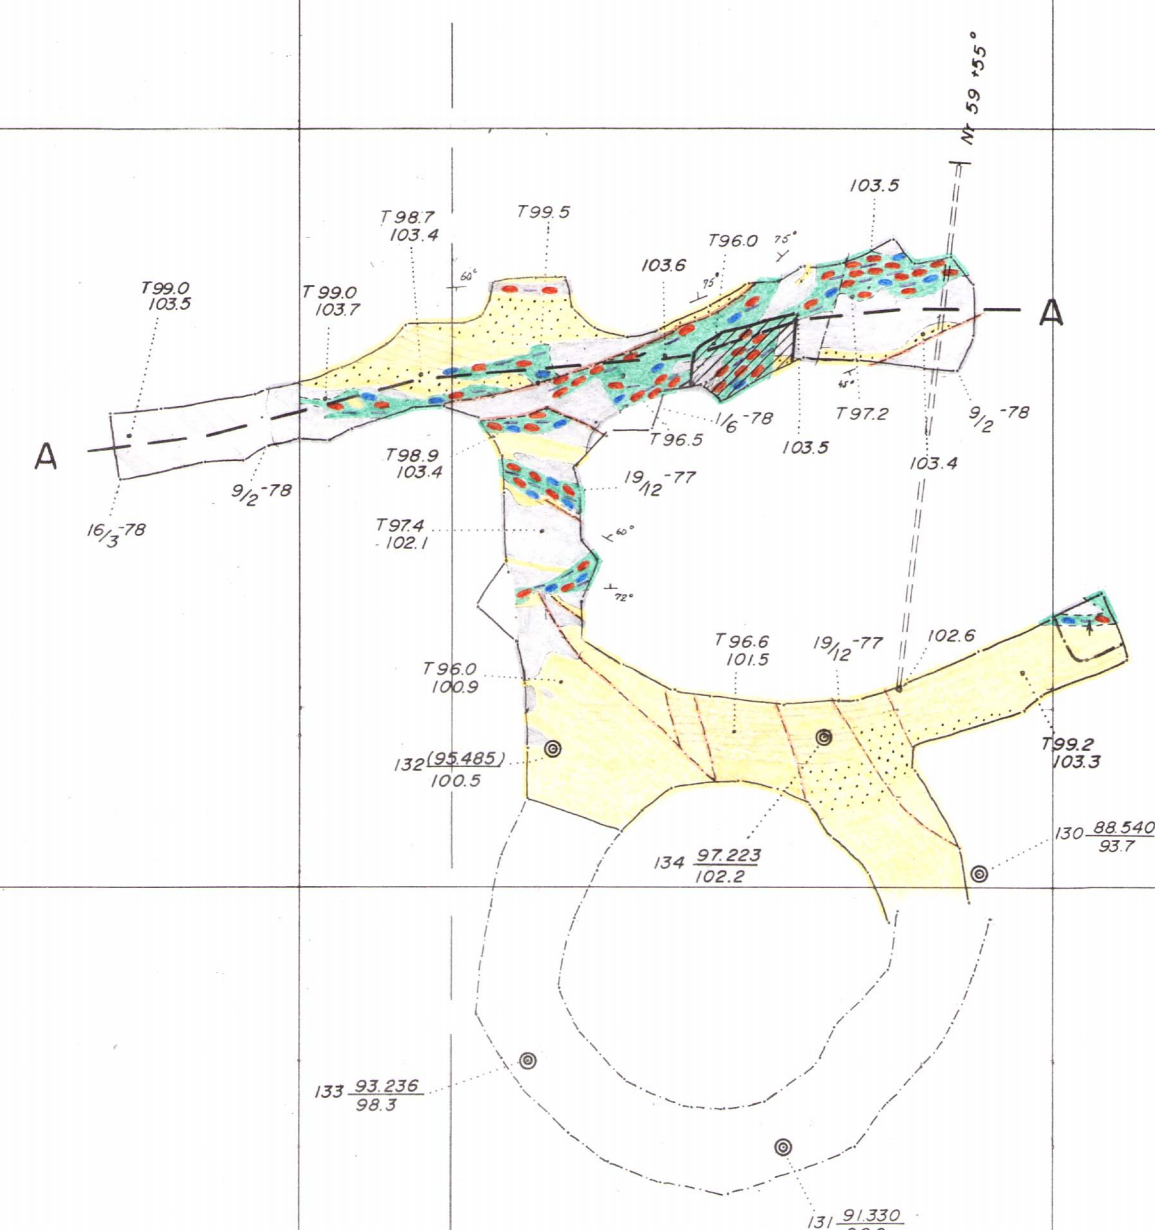

C-9

Skala 1:500


Hällefors Östra Silvergruvor C:a 100 m:s avv.

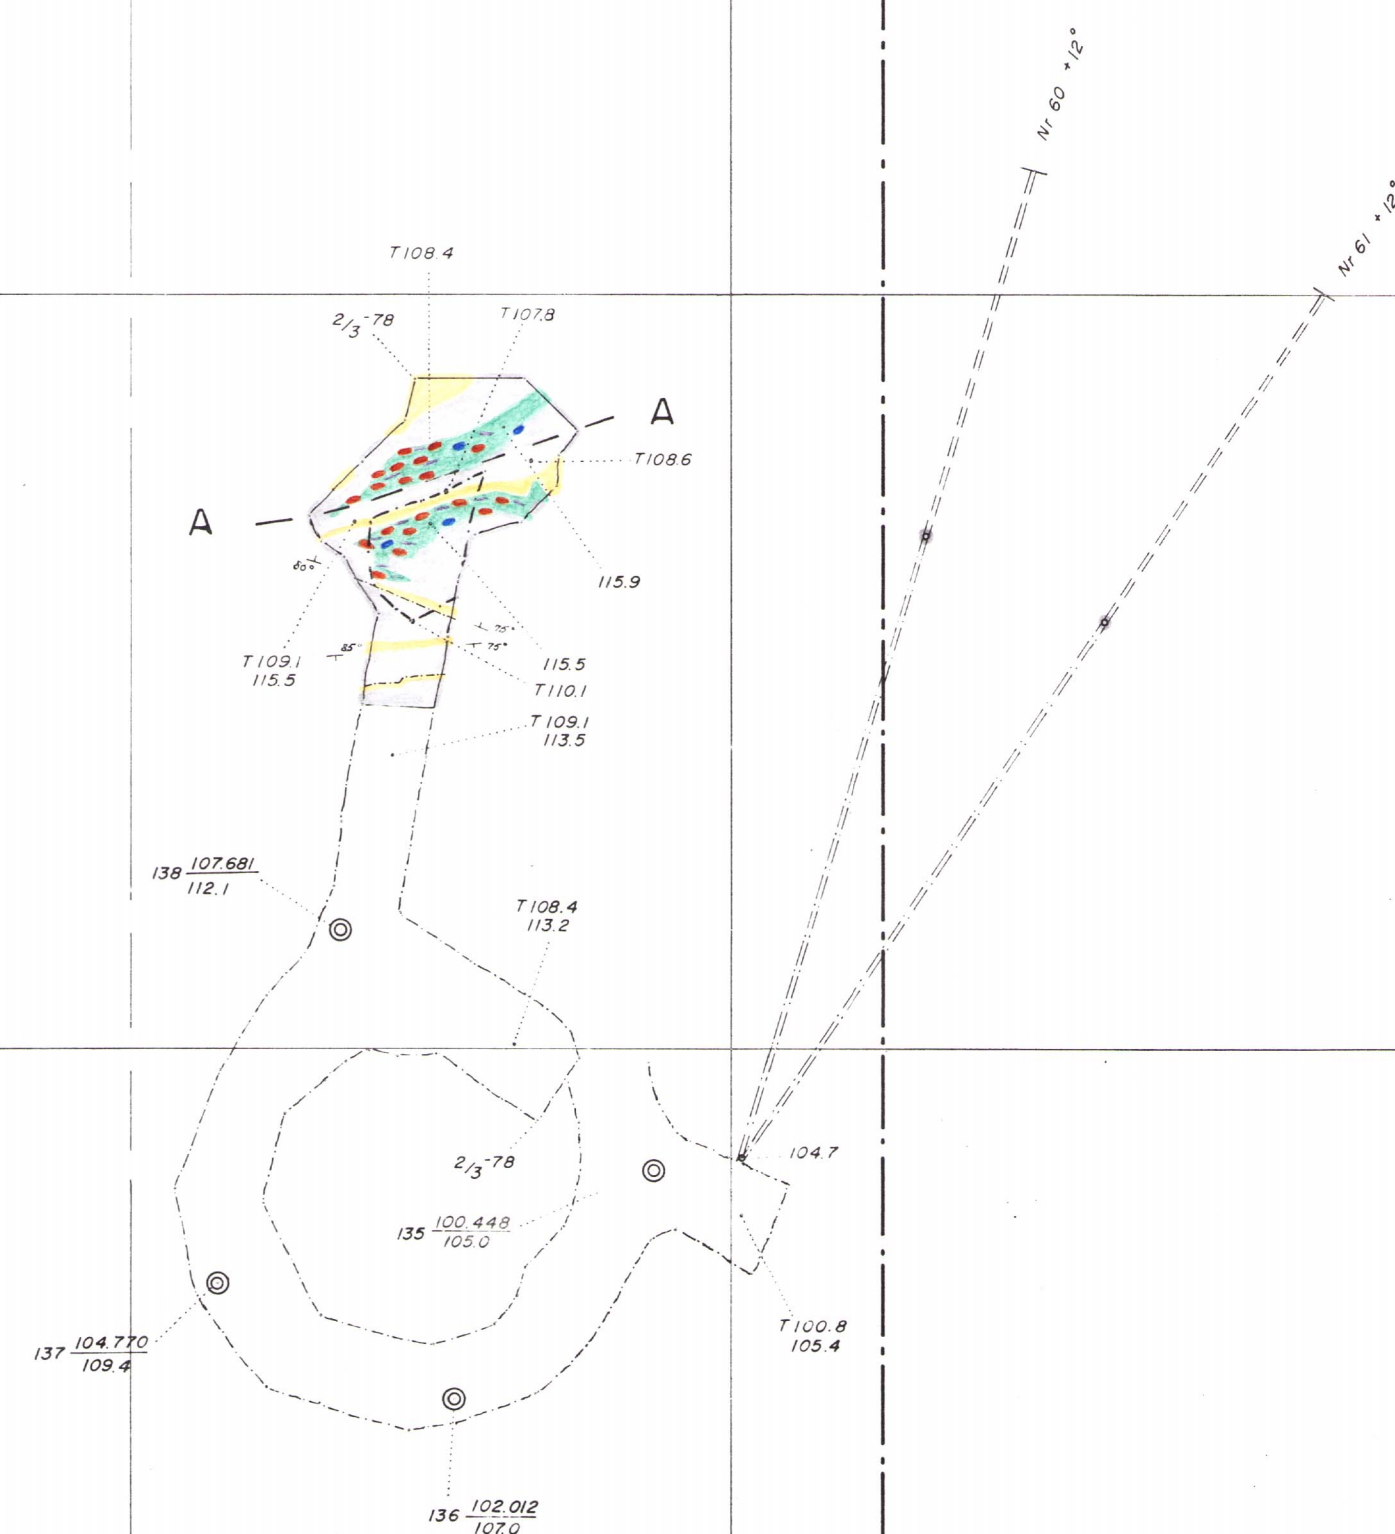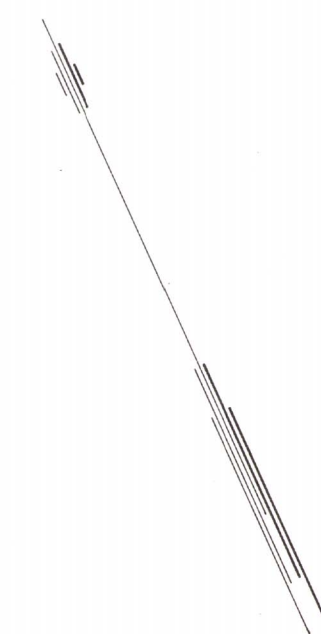

C-10

Skala 1:500

Hällefors Östra Silvergruvor	C:a 114 m:s avv.
------------------------------	------------------

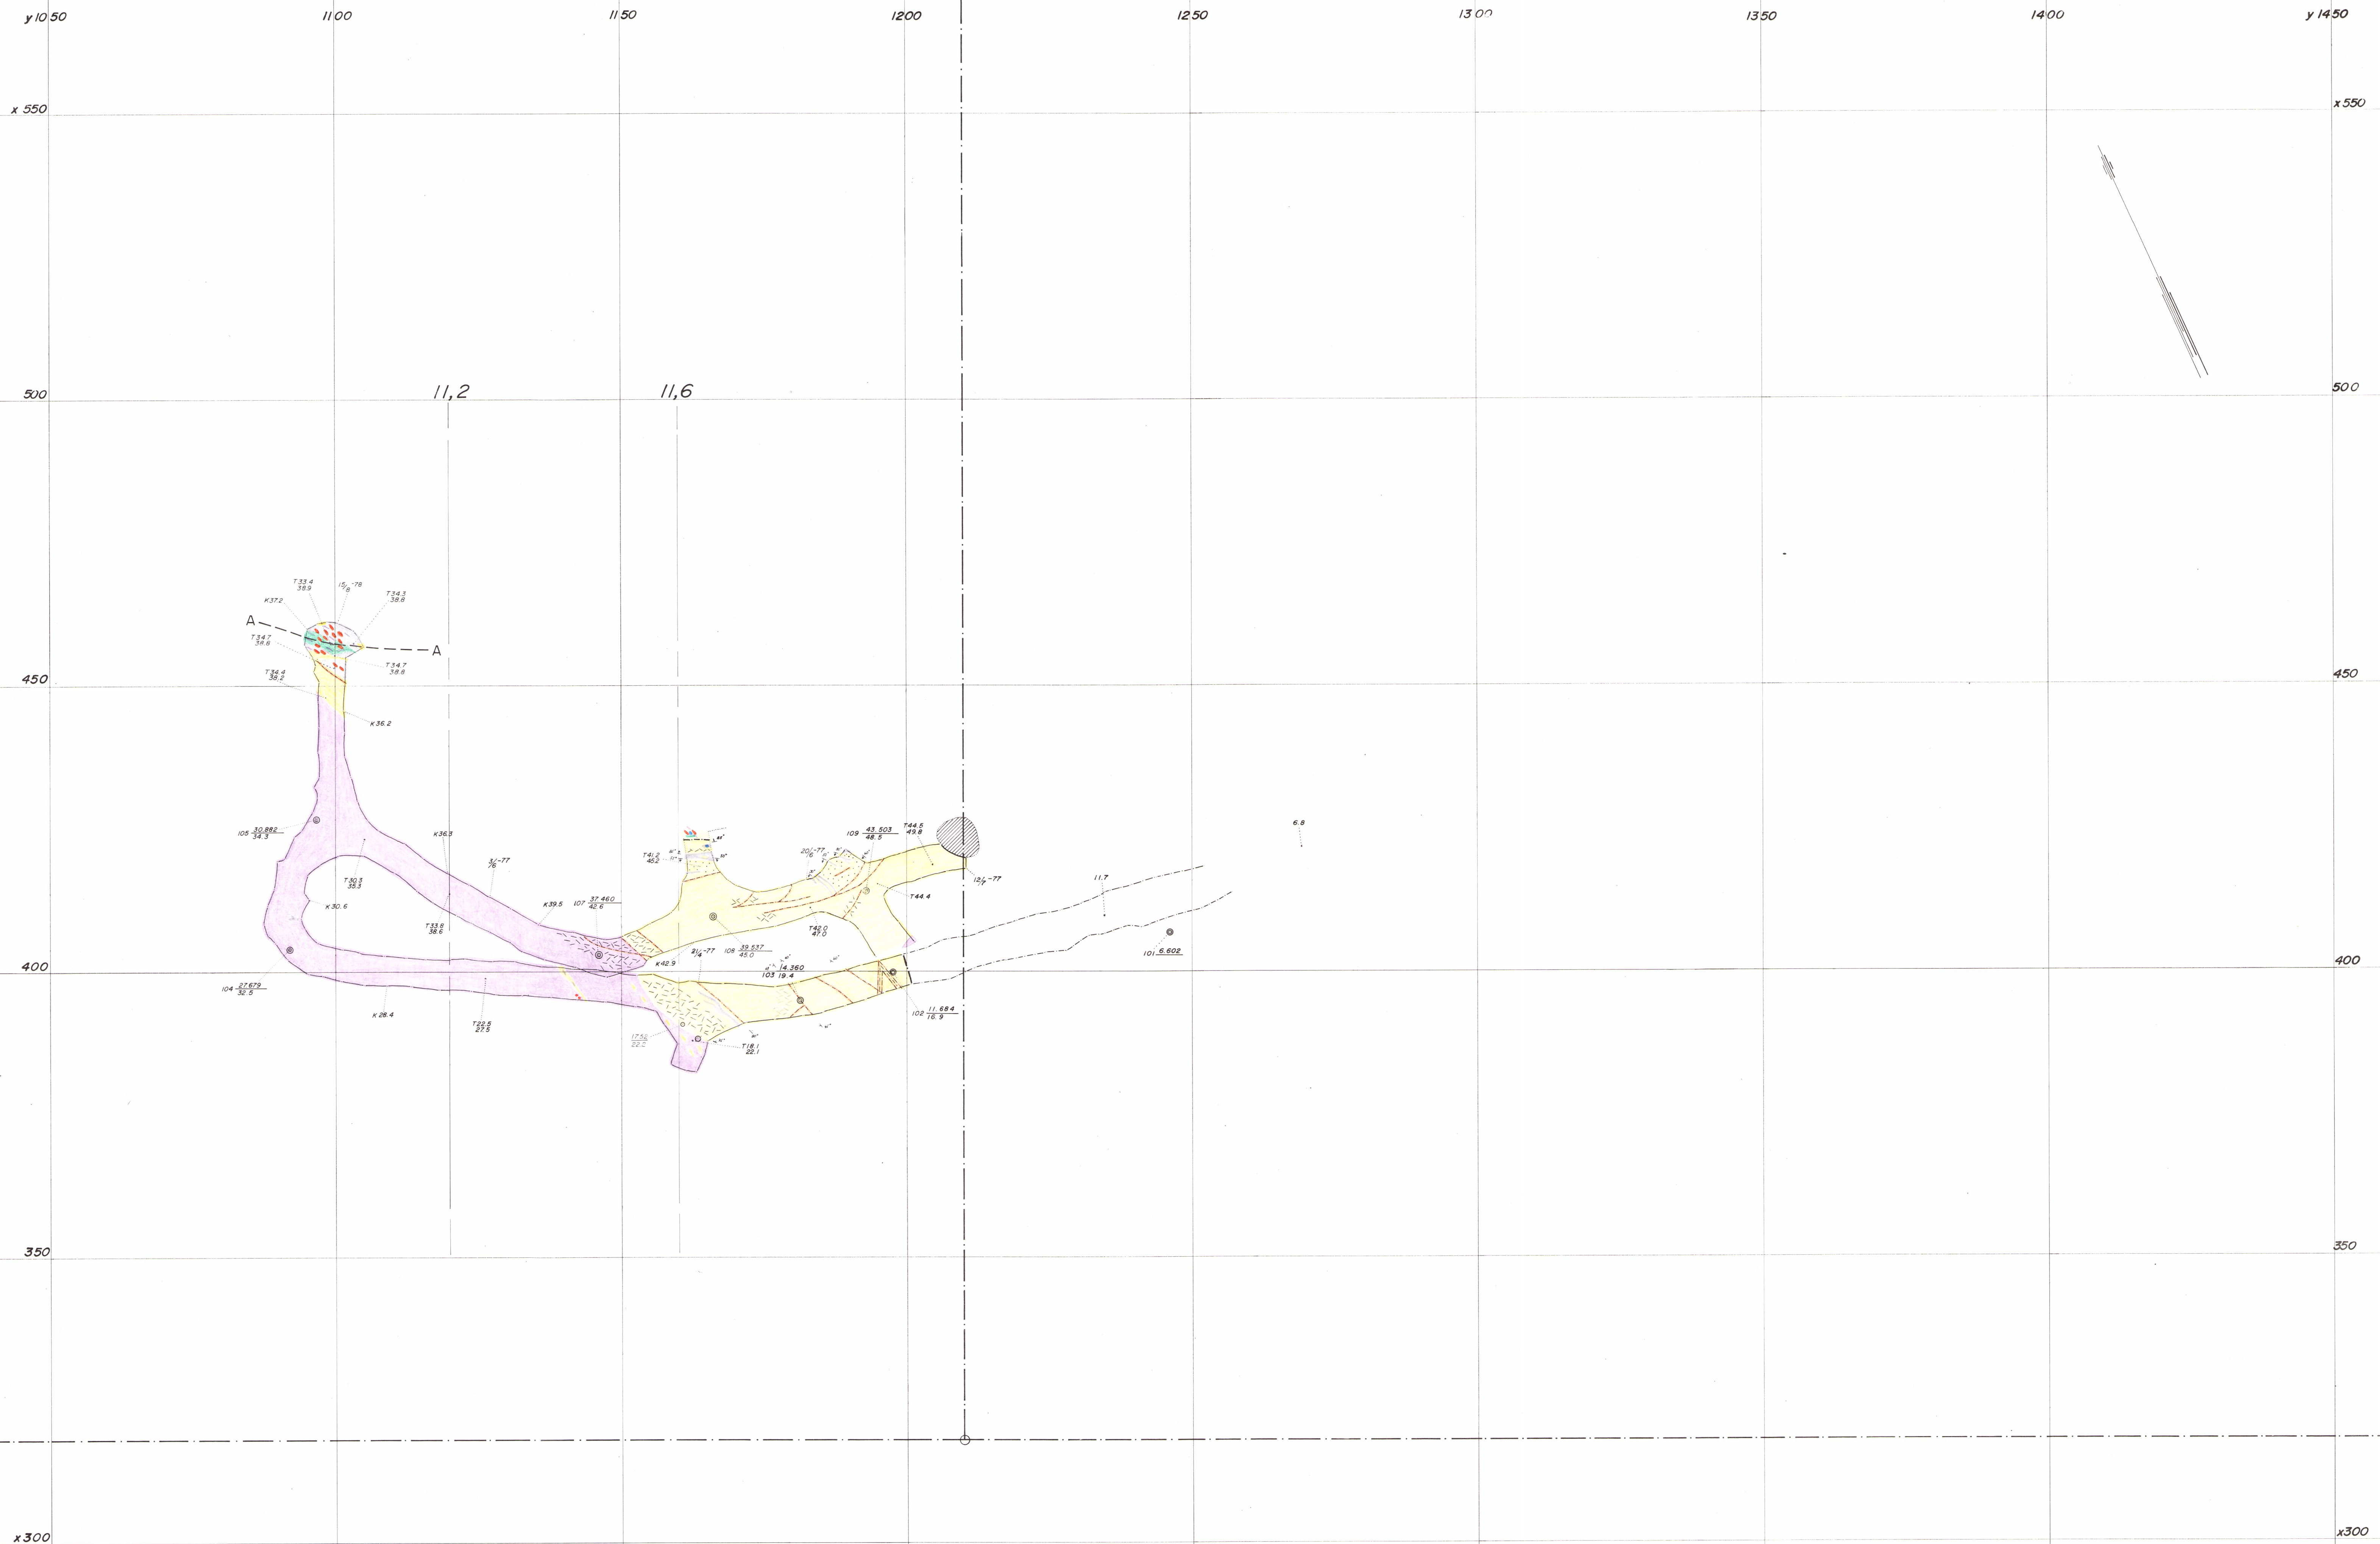

D-1

Skala 1:500

Hällefors Östra Silvergruvor

Ramp Dagen-45 m

Horizontalprojektion

