


Vertikalskärning

XXIII

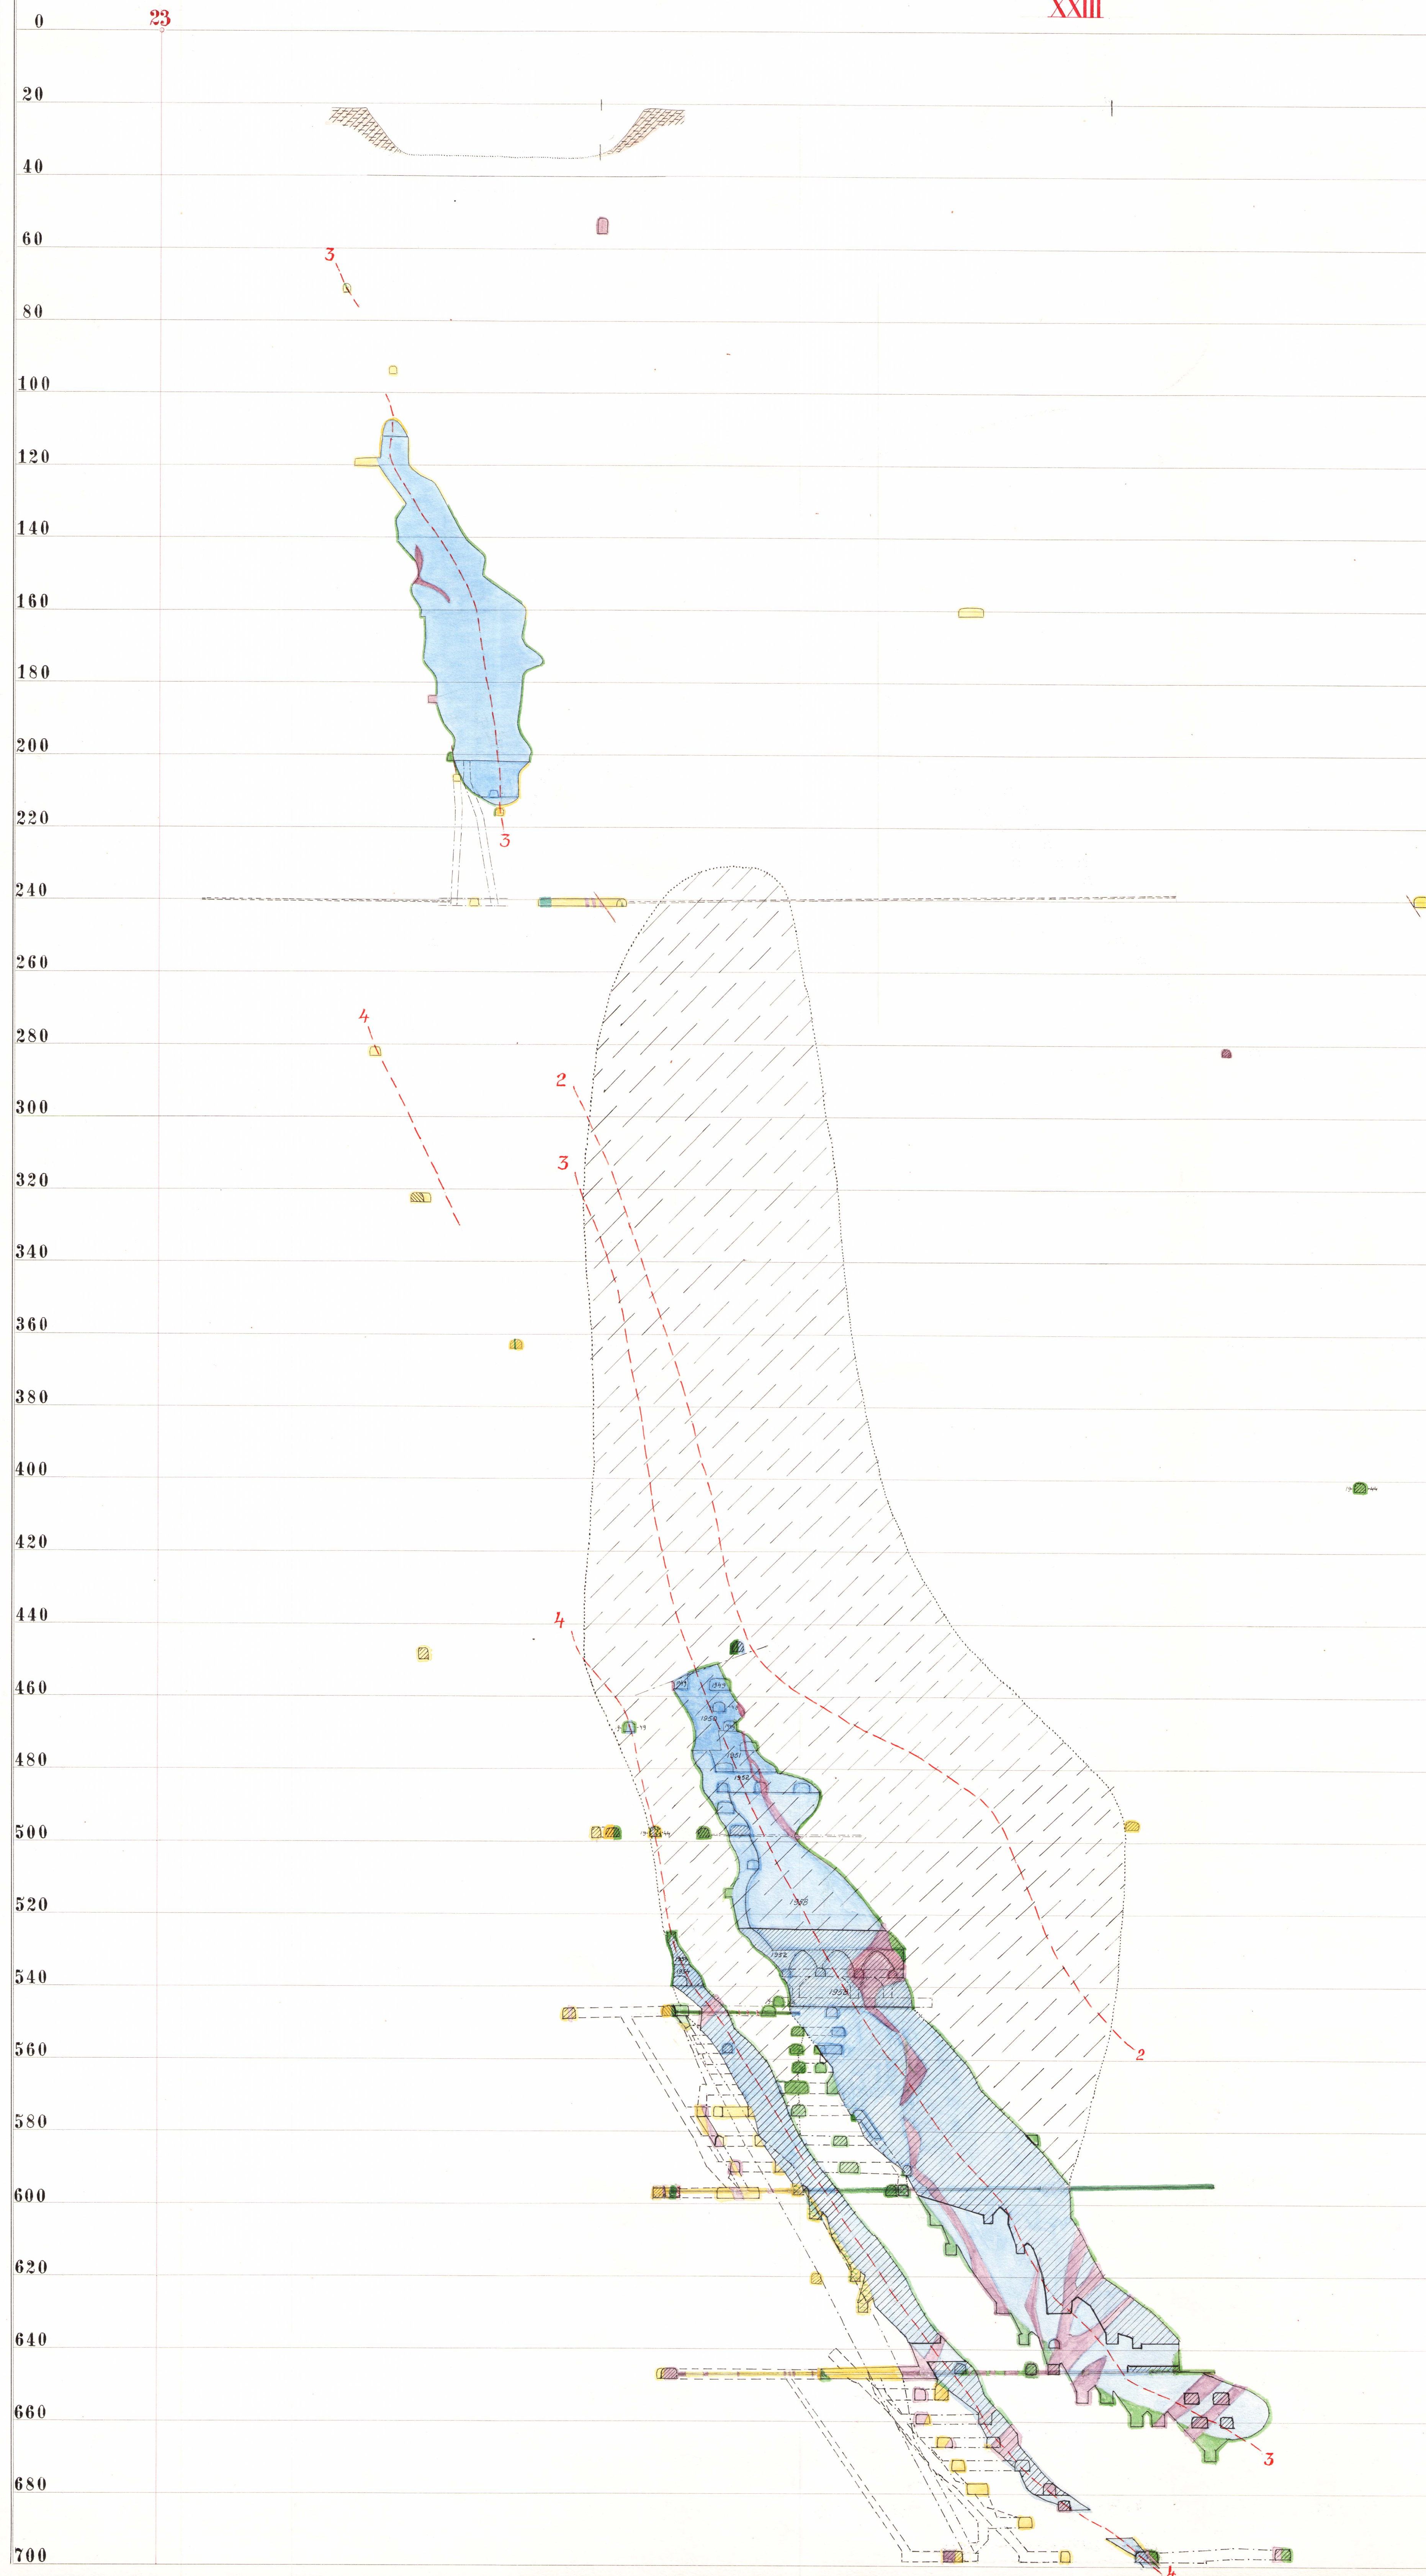

GRUPA
D. Nr (227) 2074
NK. - 8 JUN 1973

650

680

25

700

720

740

760

780

800

820

840

860

880

900


920

940

960

980


1000

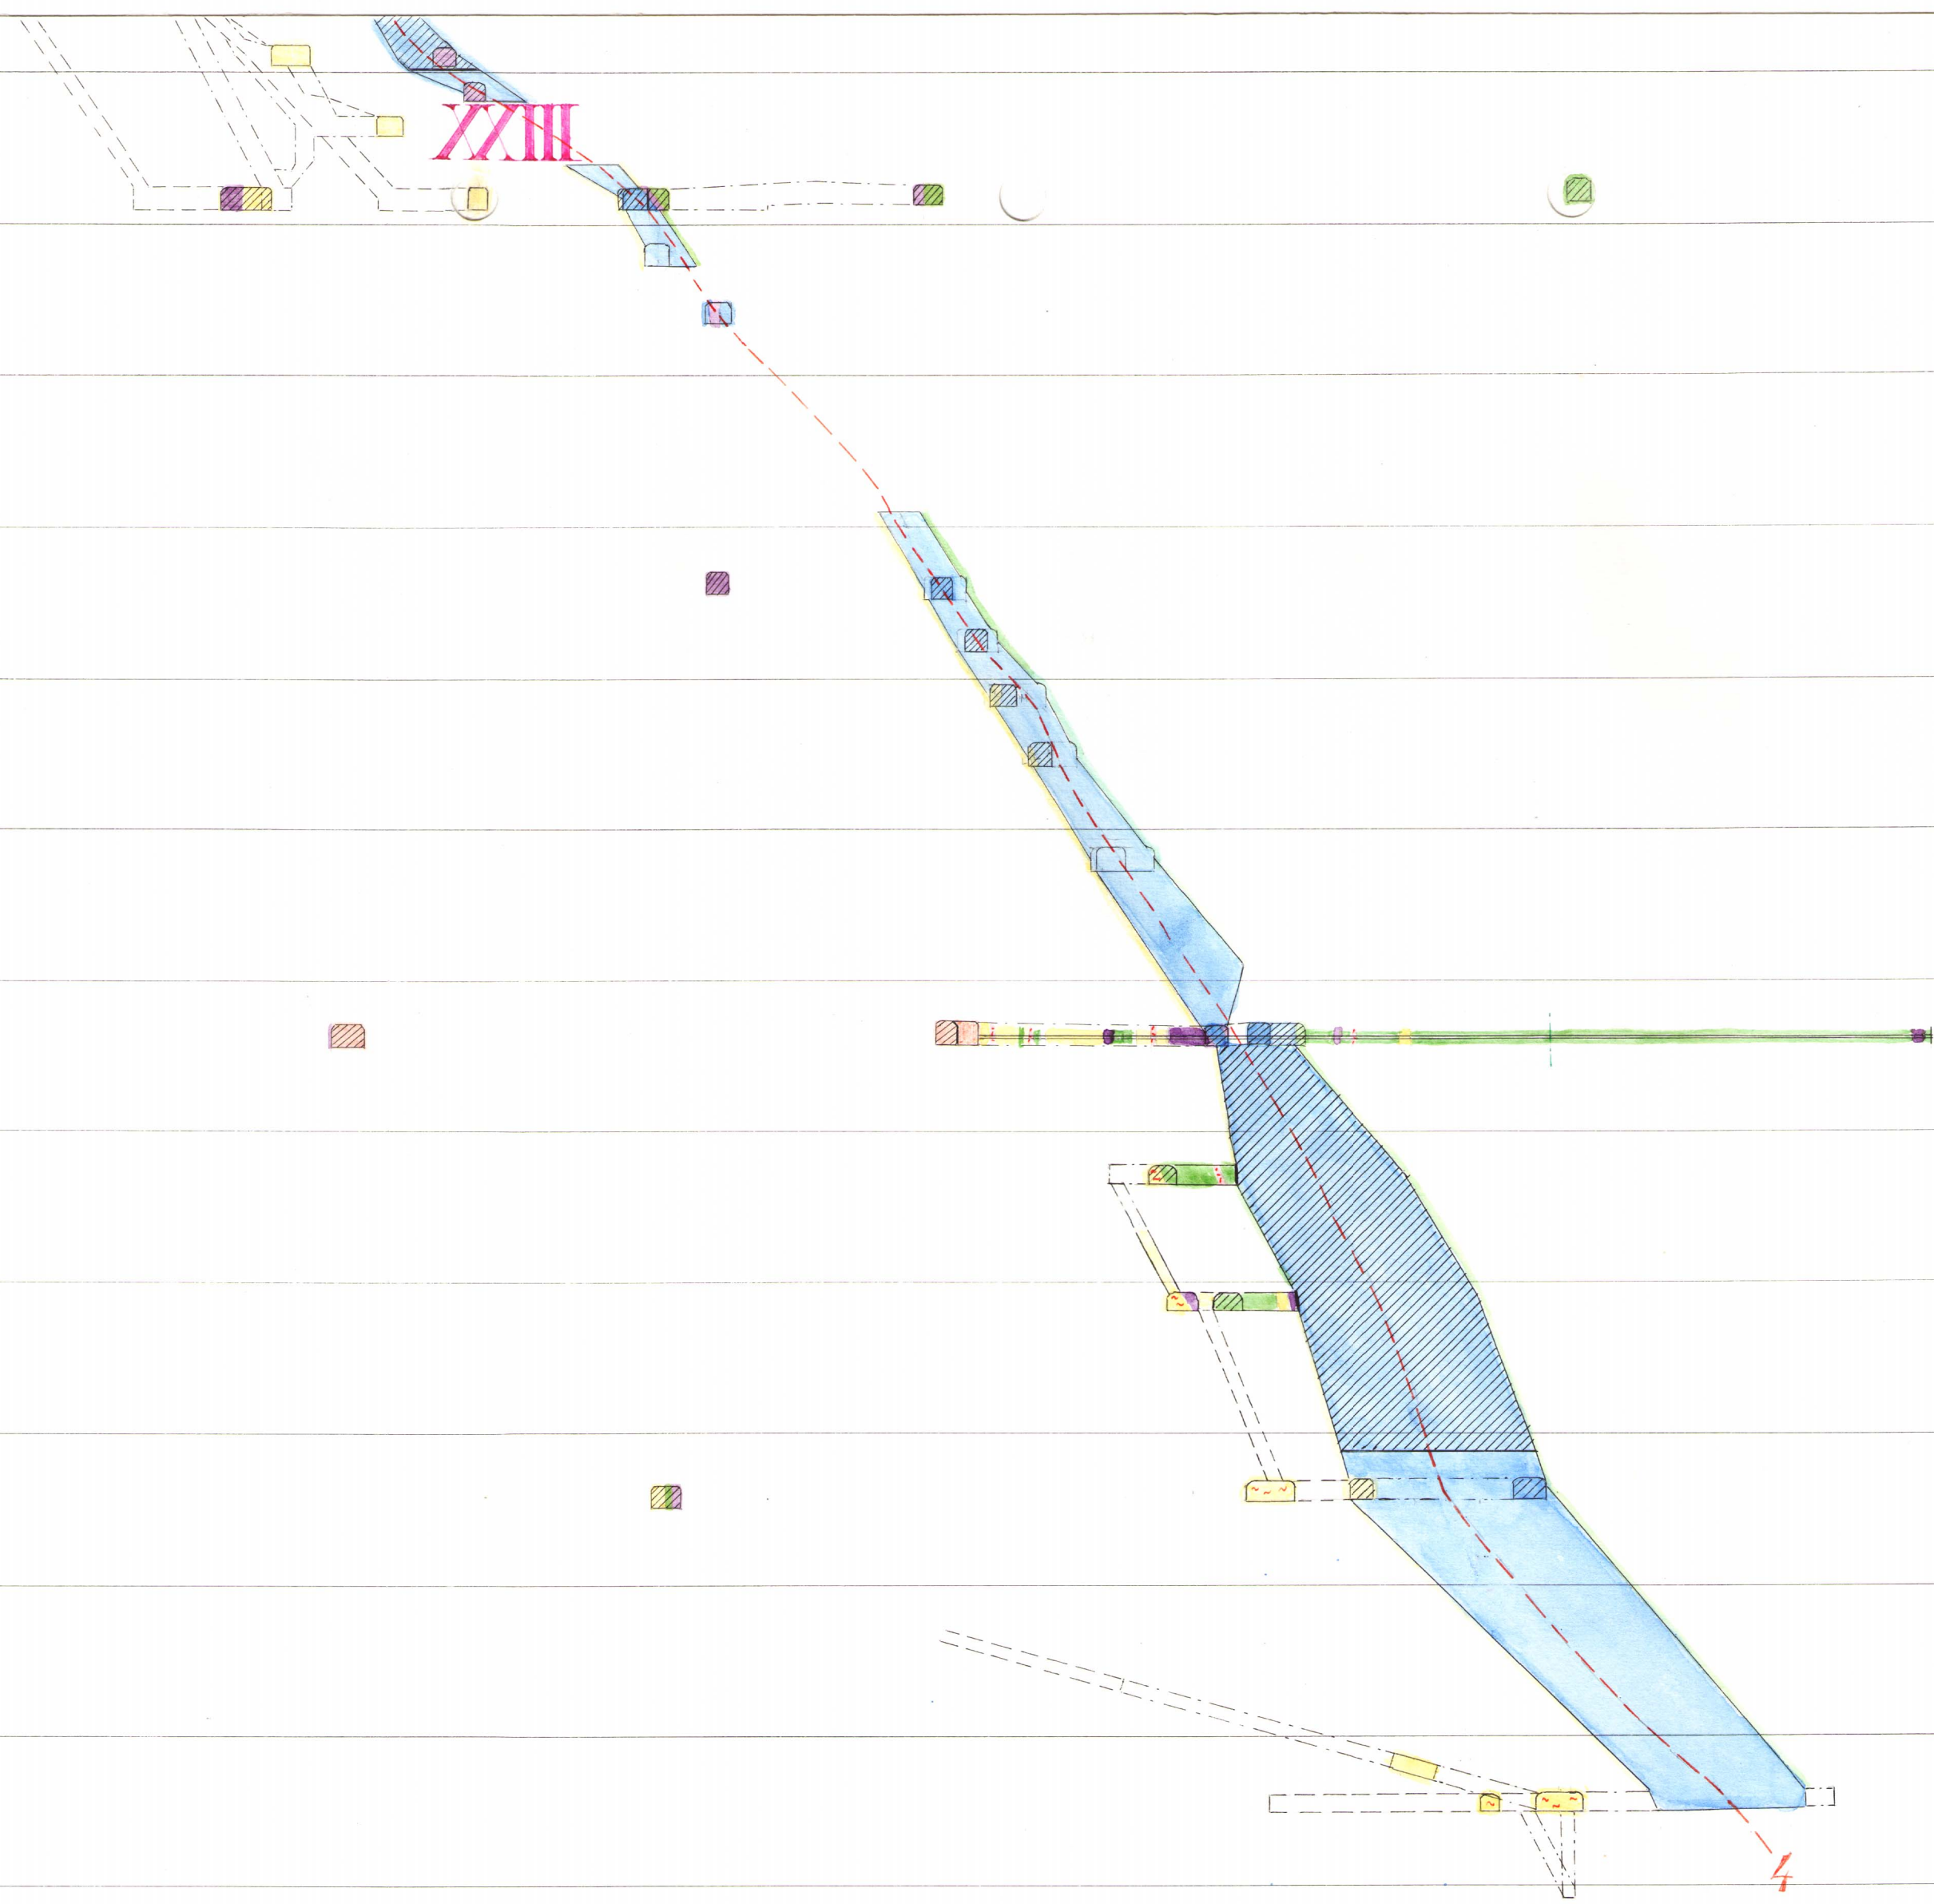

Skala 1:800

Vertikalskärning

XXV

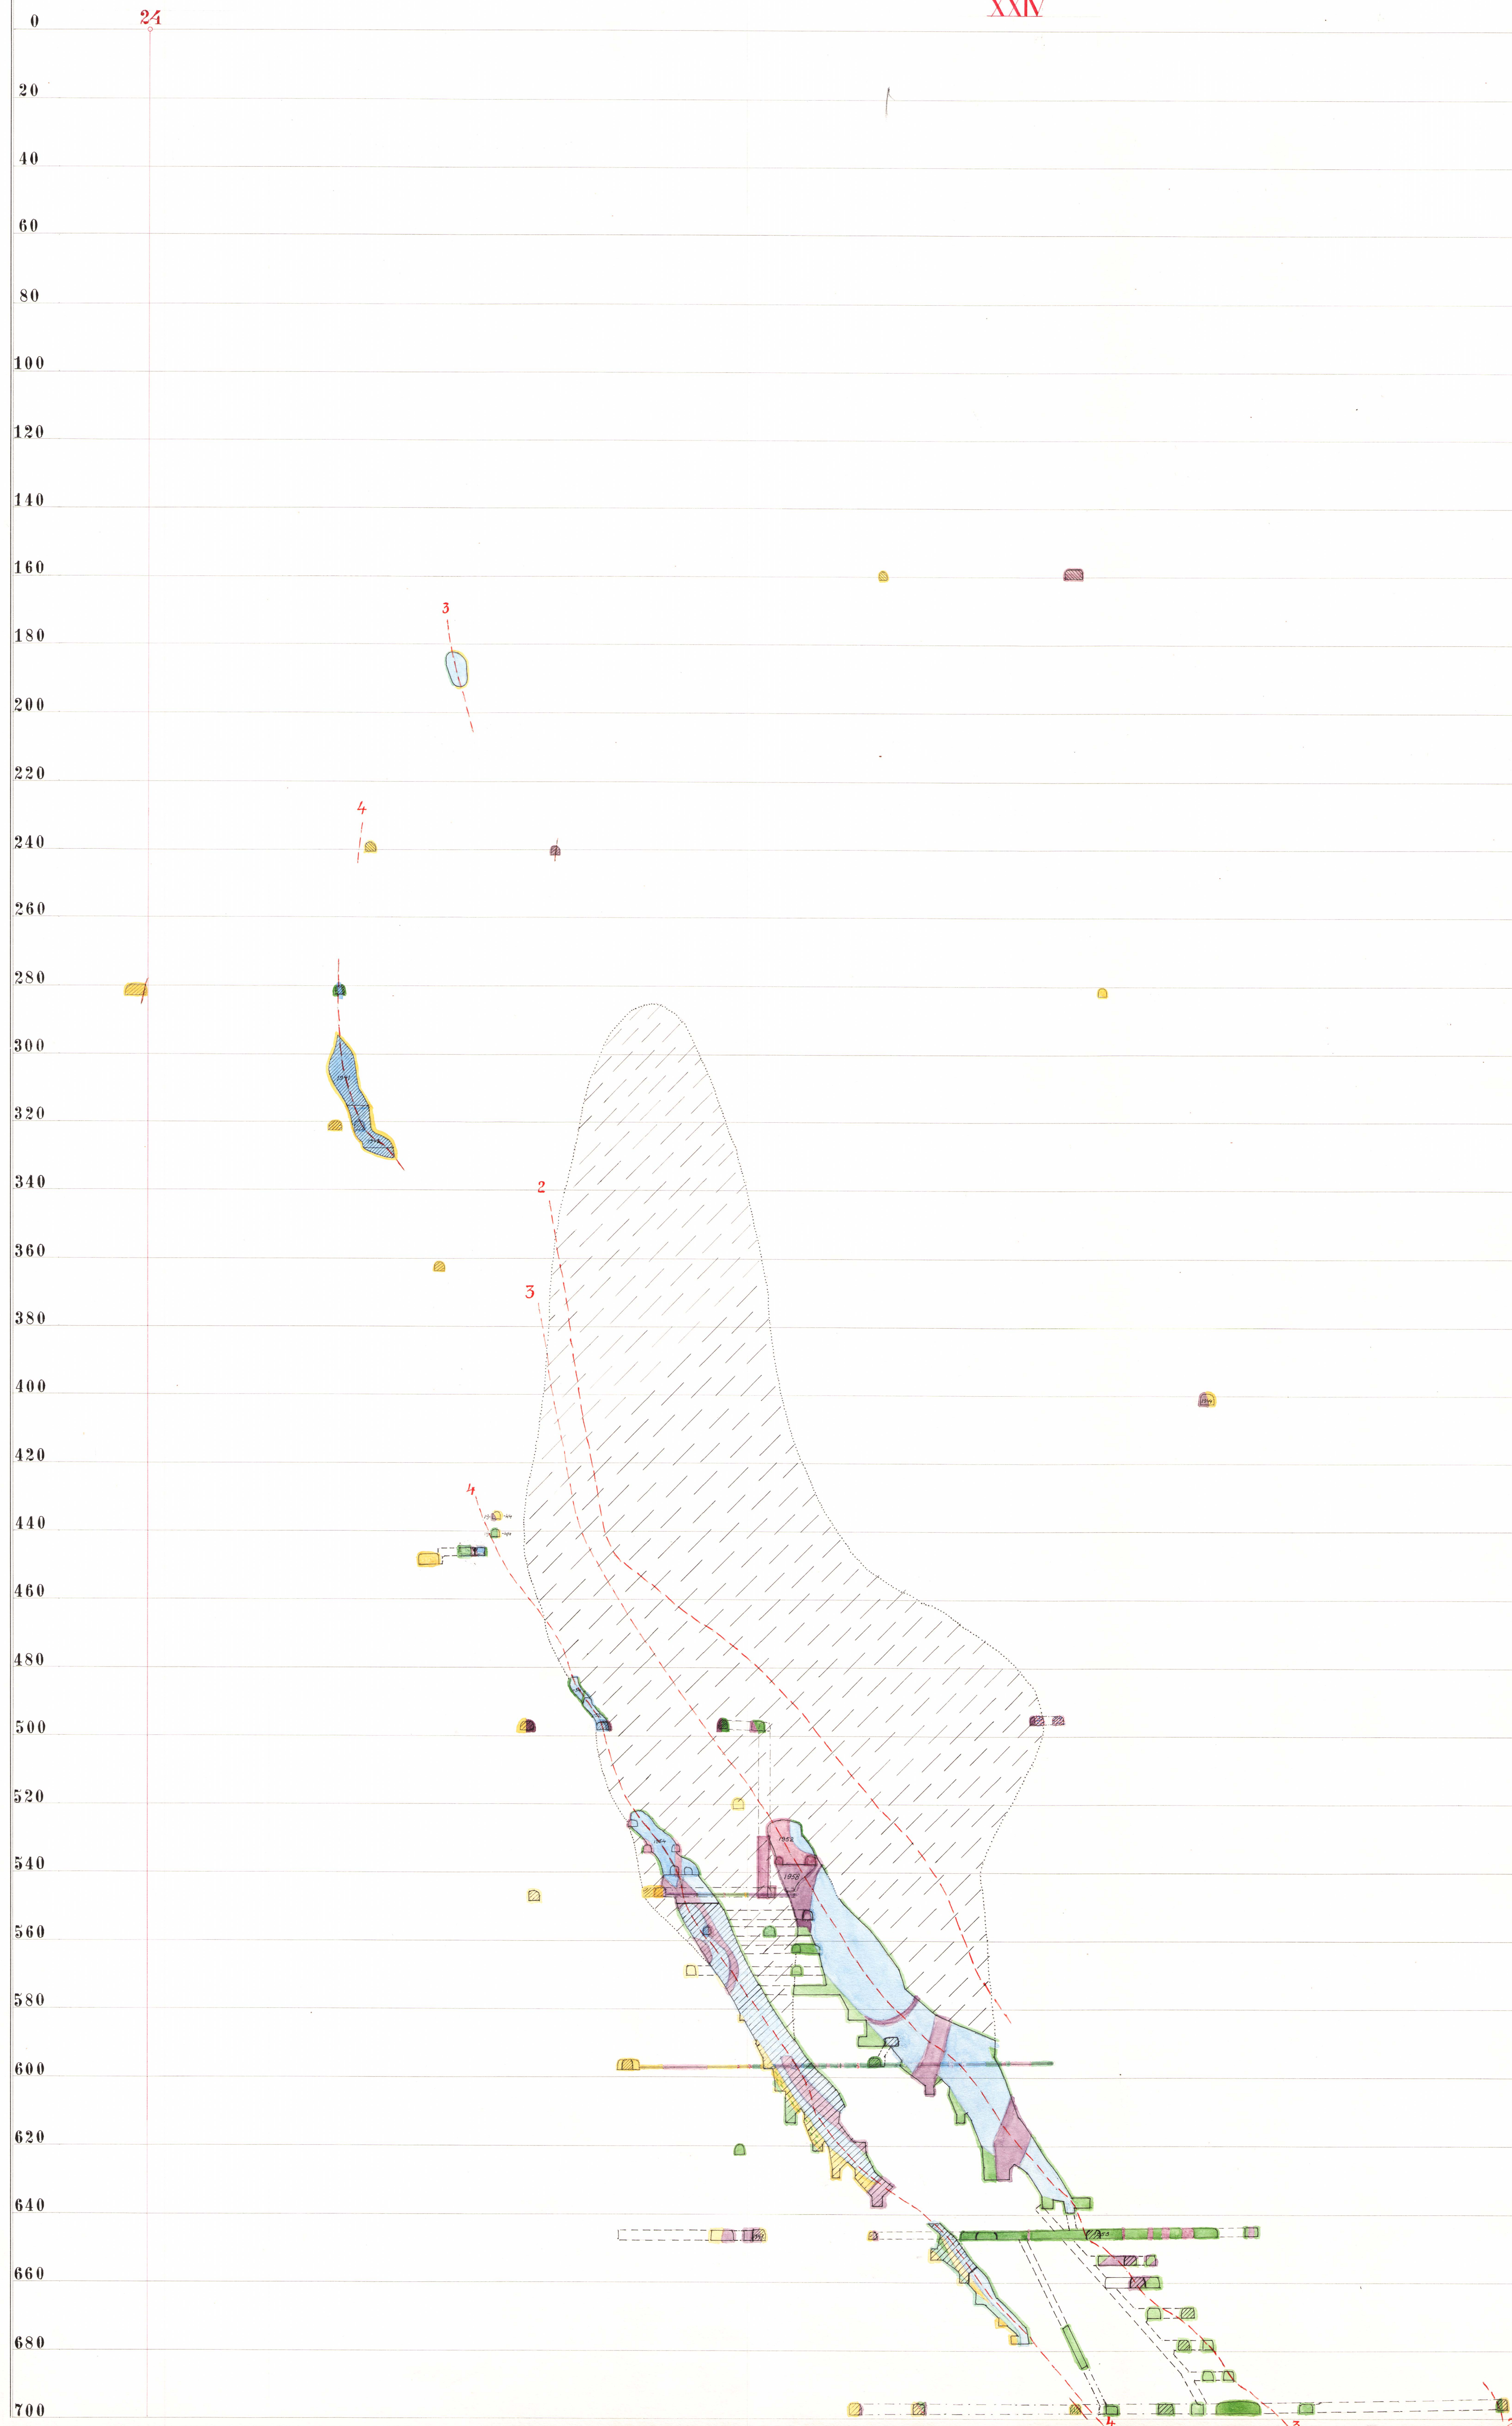


680
700
720
740
760
780
800
820
840
860
880
900
920
940
960
980
1000




Vertikalskärning

XXV

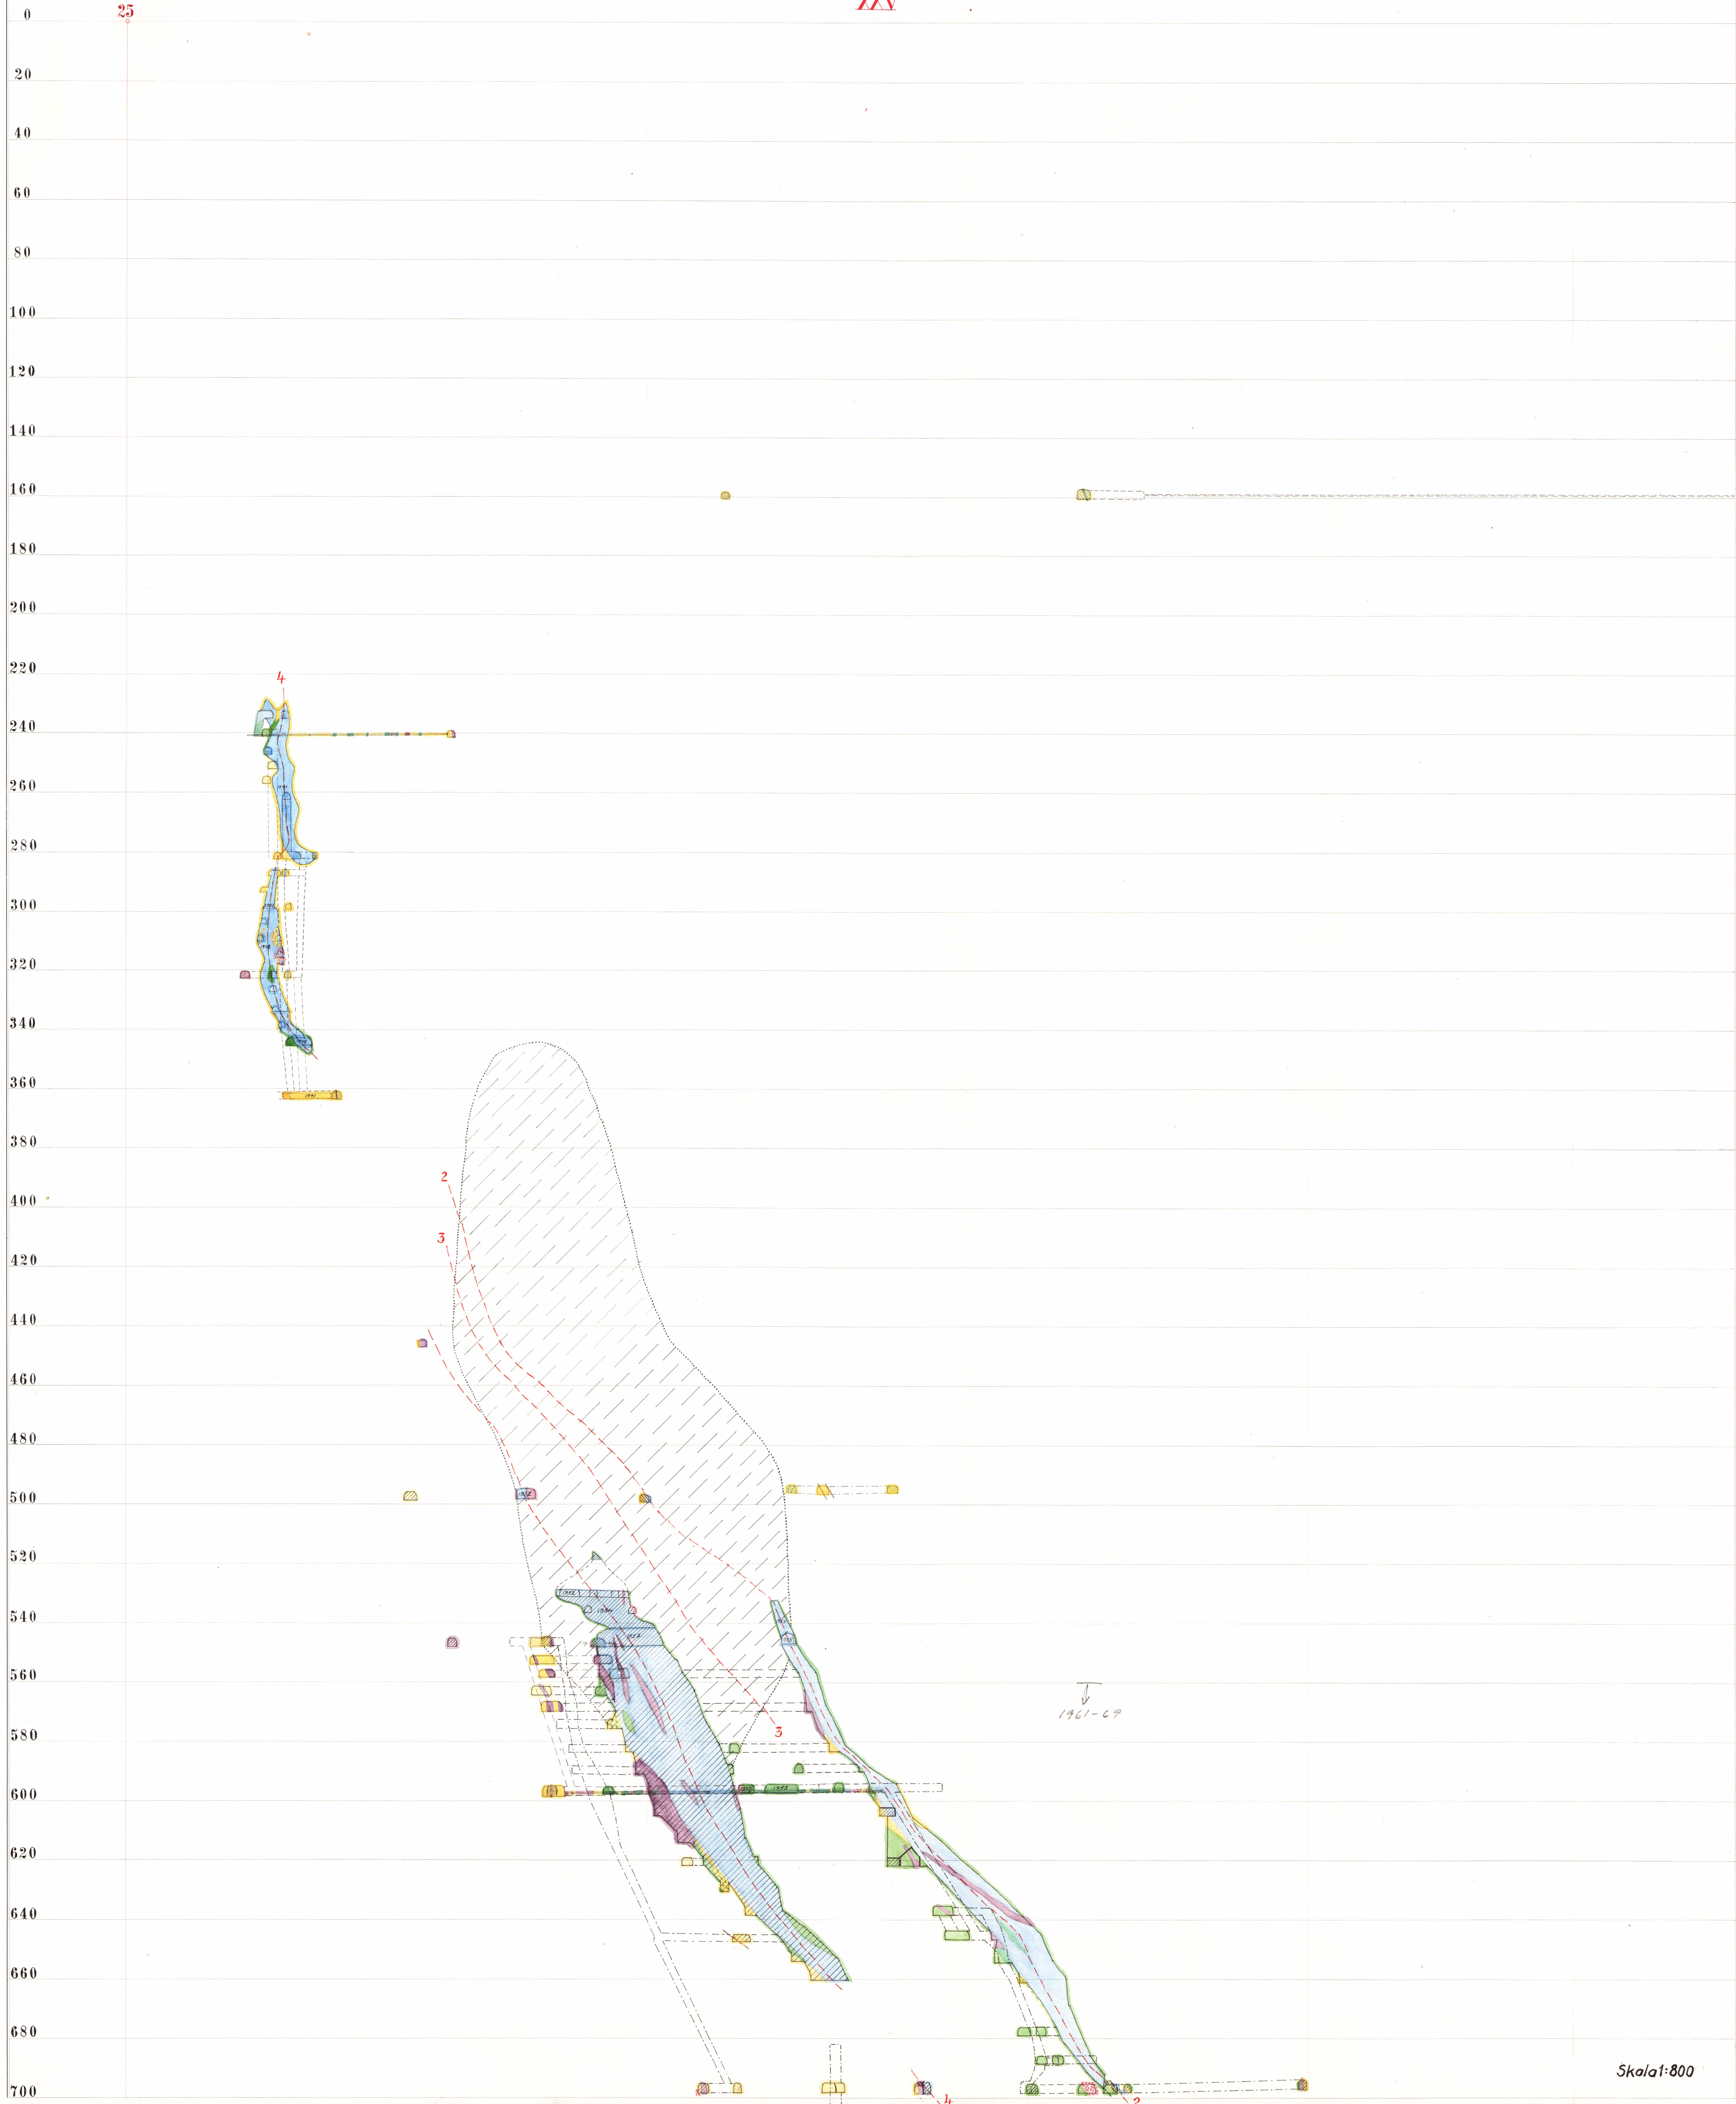


1961-69

680
700
720
740
760
780
800
820
840
860
880
900
920
940
960
980
1000

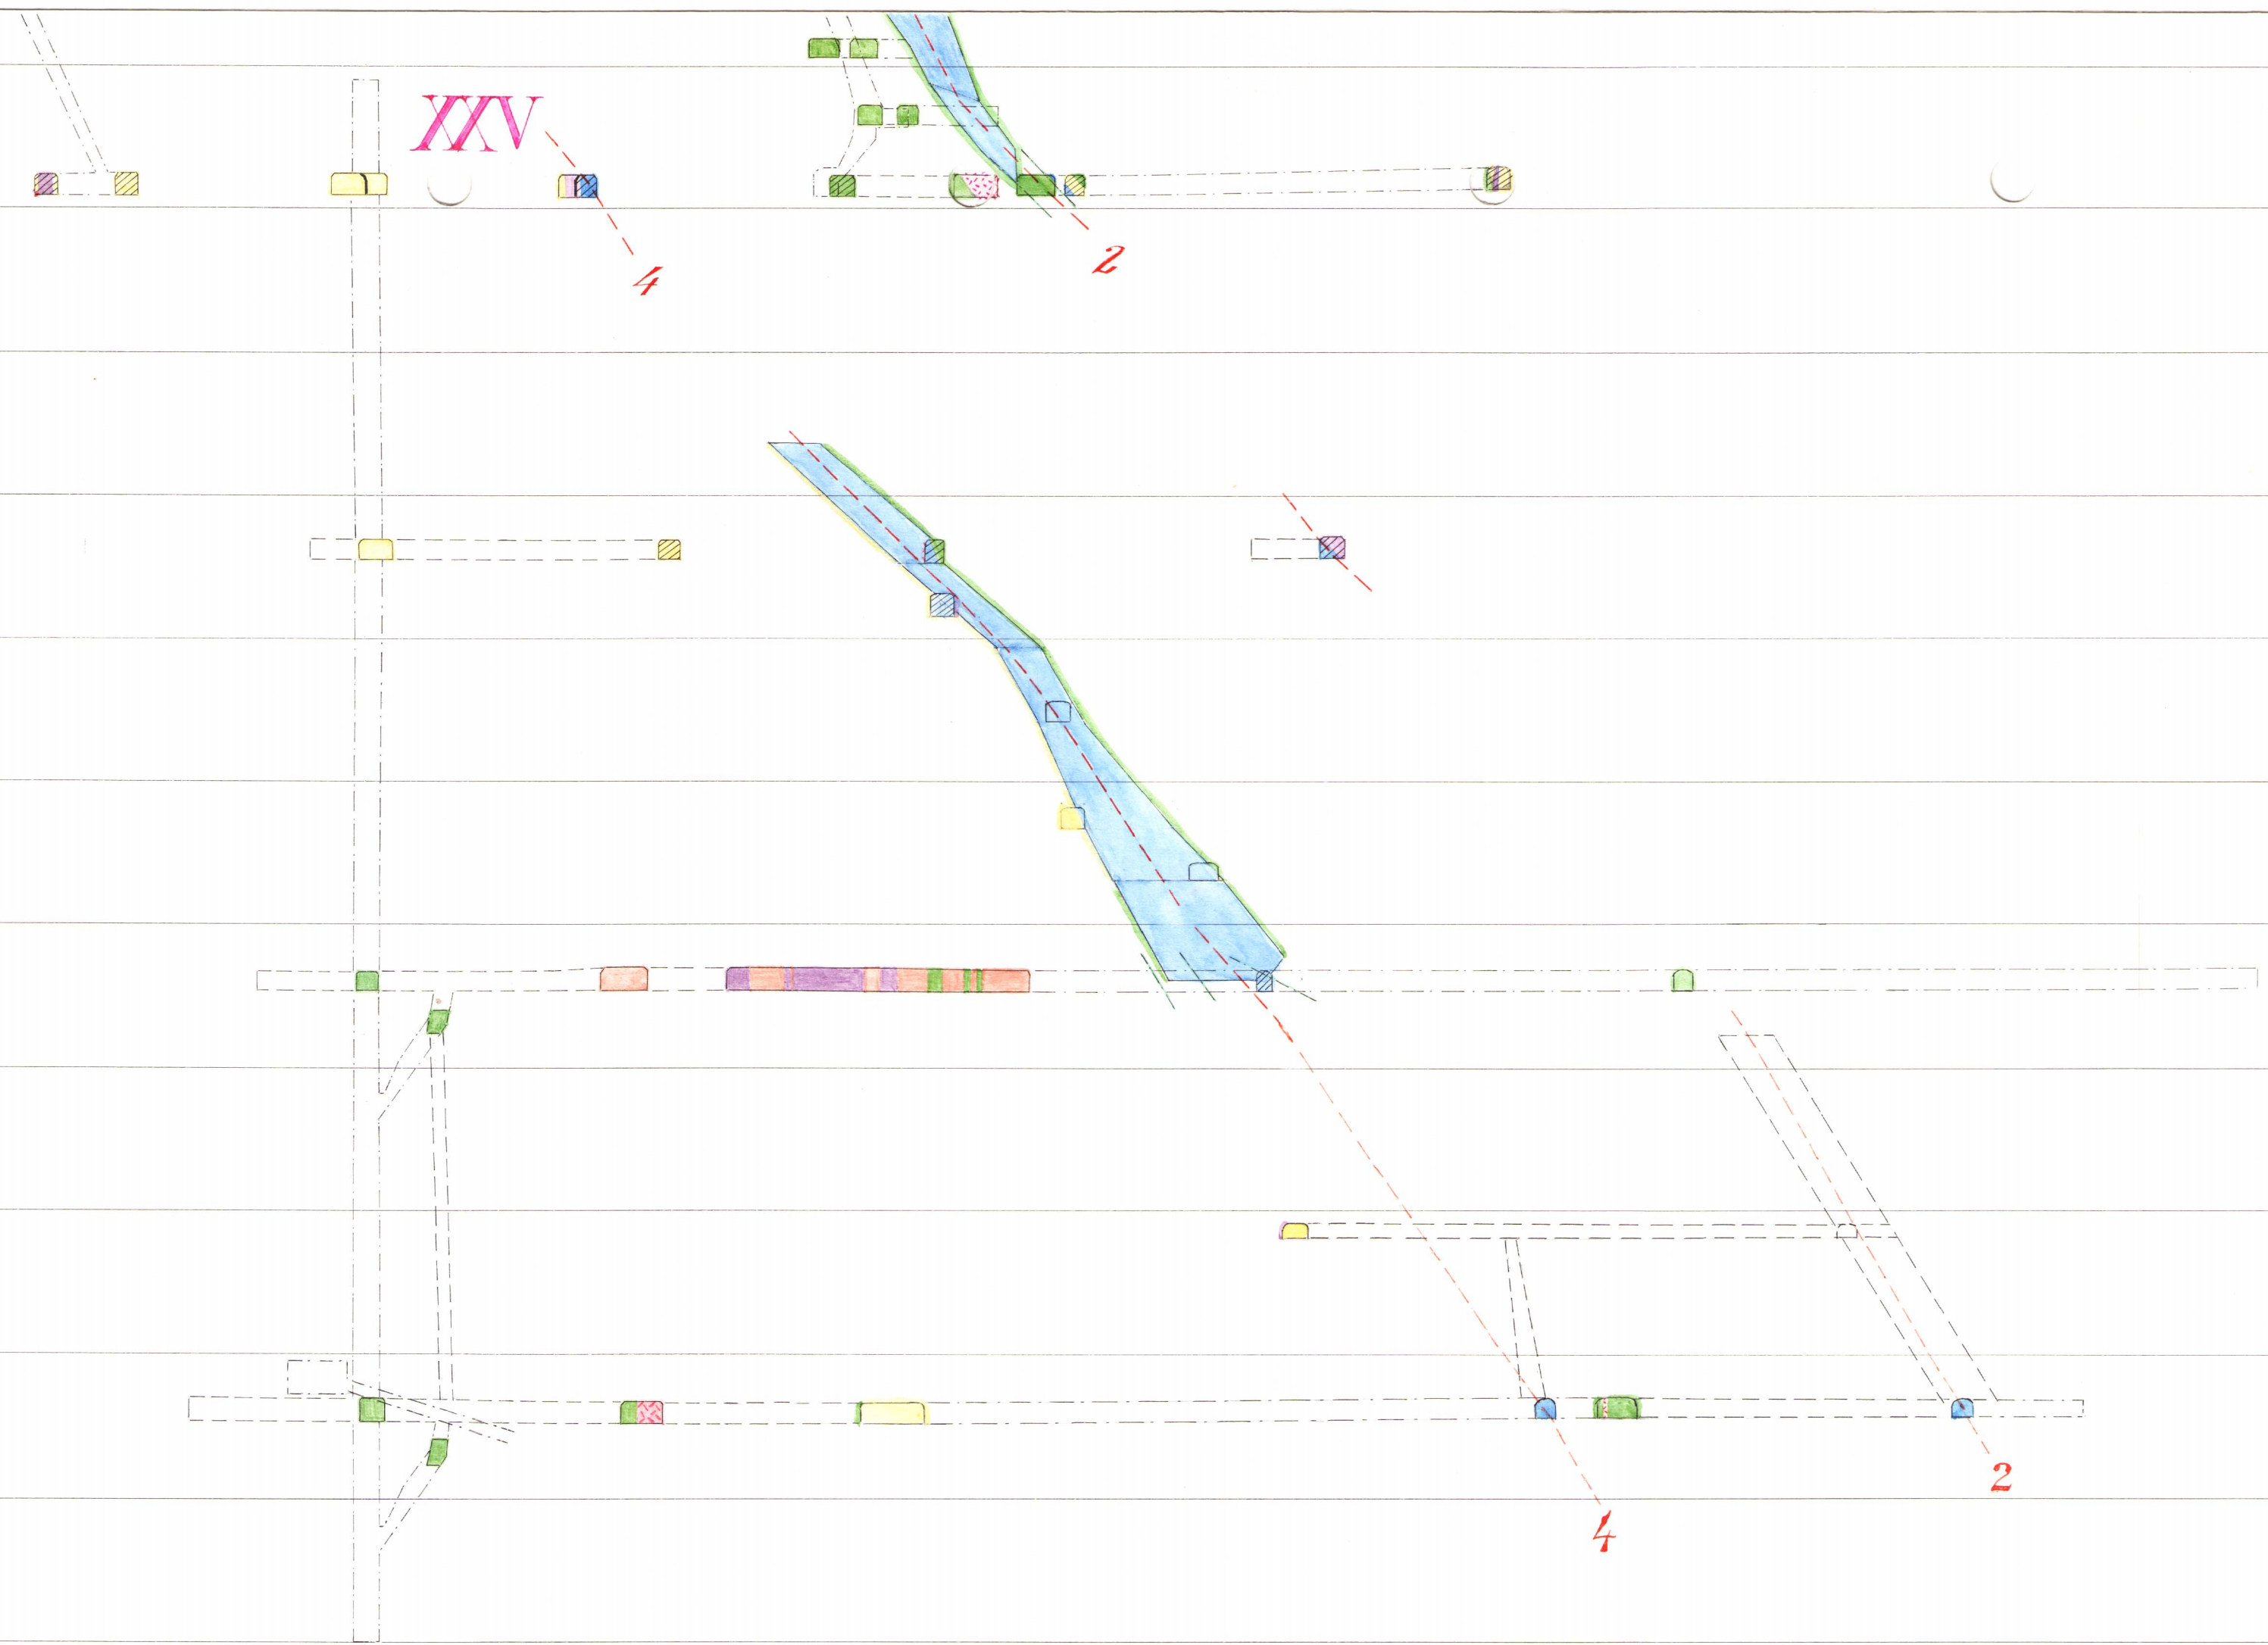


Vertikalskärning

XXVI

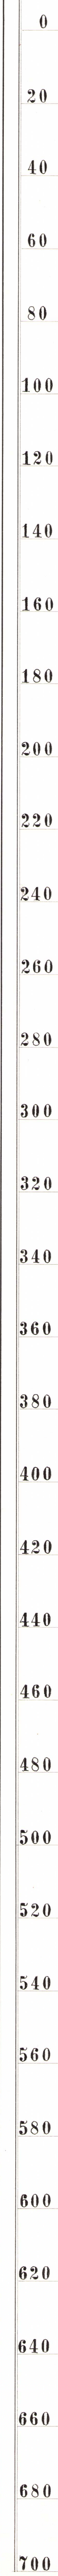

26

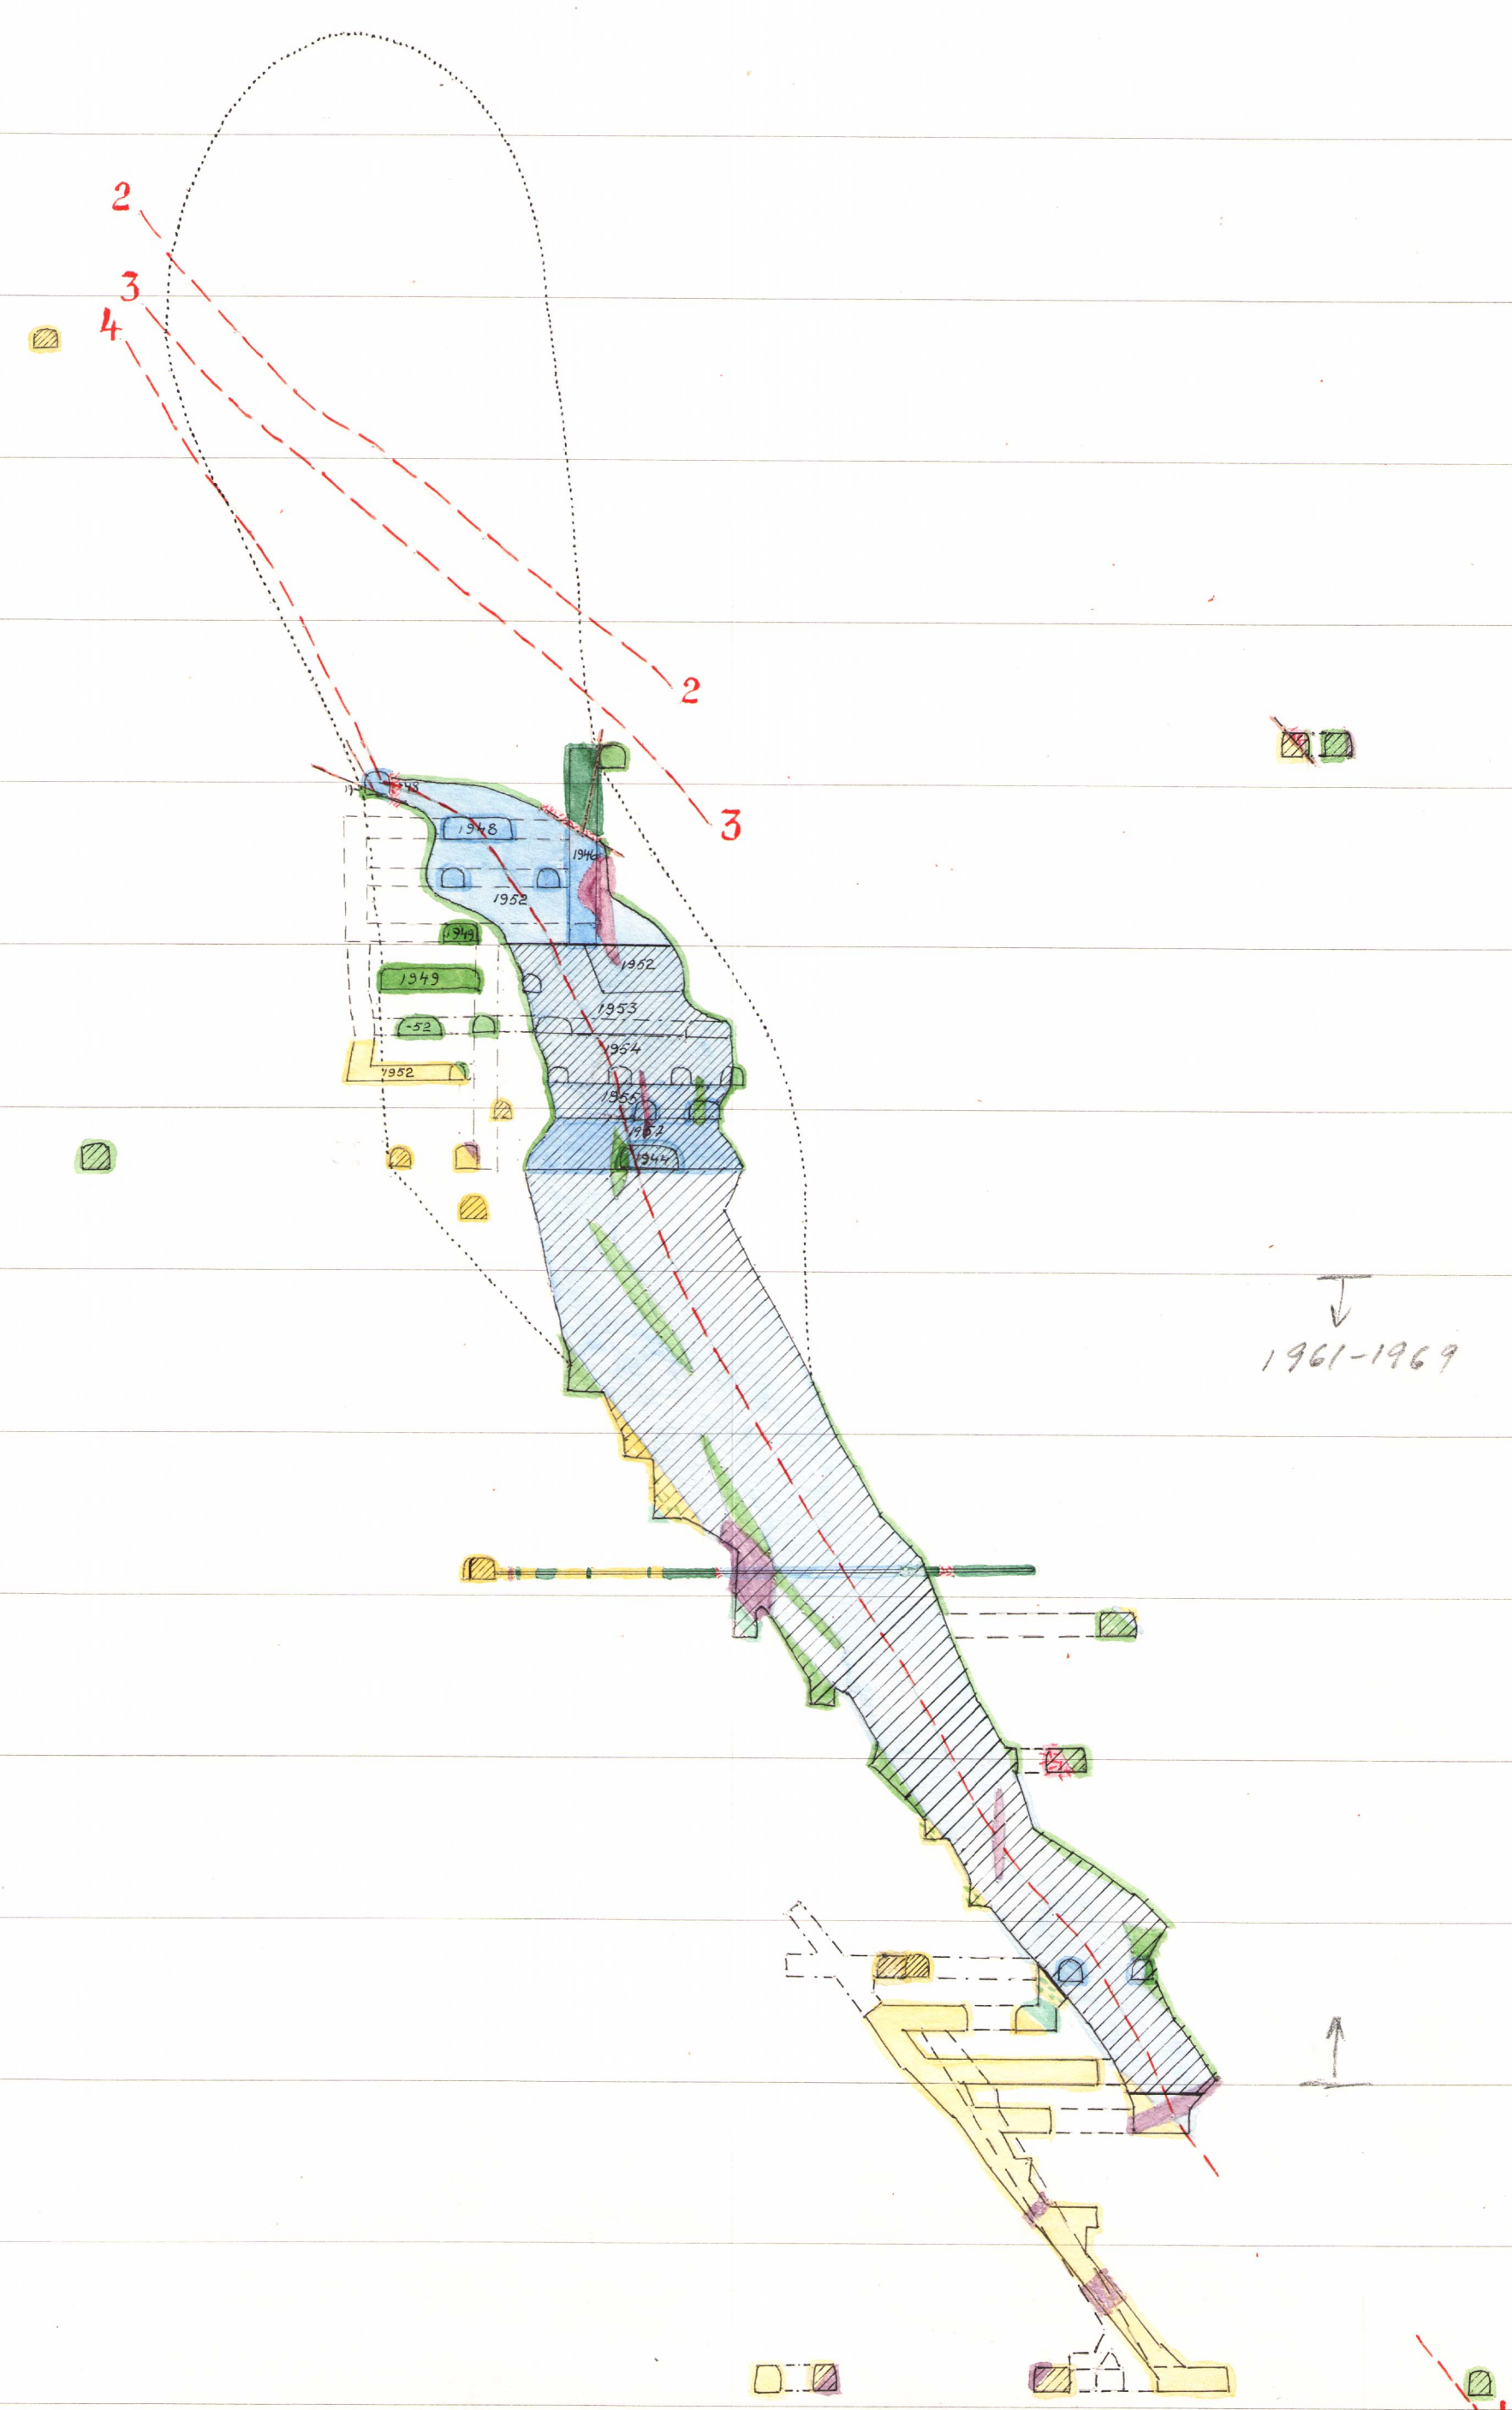

680

26

700

720

740

760

780

800

820

840

860

880

900

920

940

960

980

1000

XXVI

2

Vertikalskärning

XXVII

0 27

20

40

60

80

100

120

140

160

180

200

220

240

260

280

300

320

340

360

380

400

420

440

460

480

500

520

540

560

580

600


620

640

660

680

700

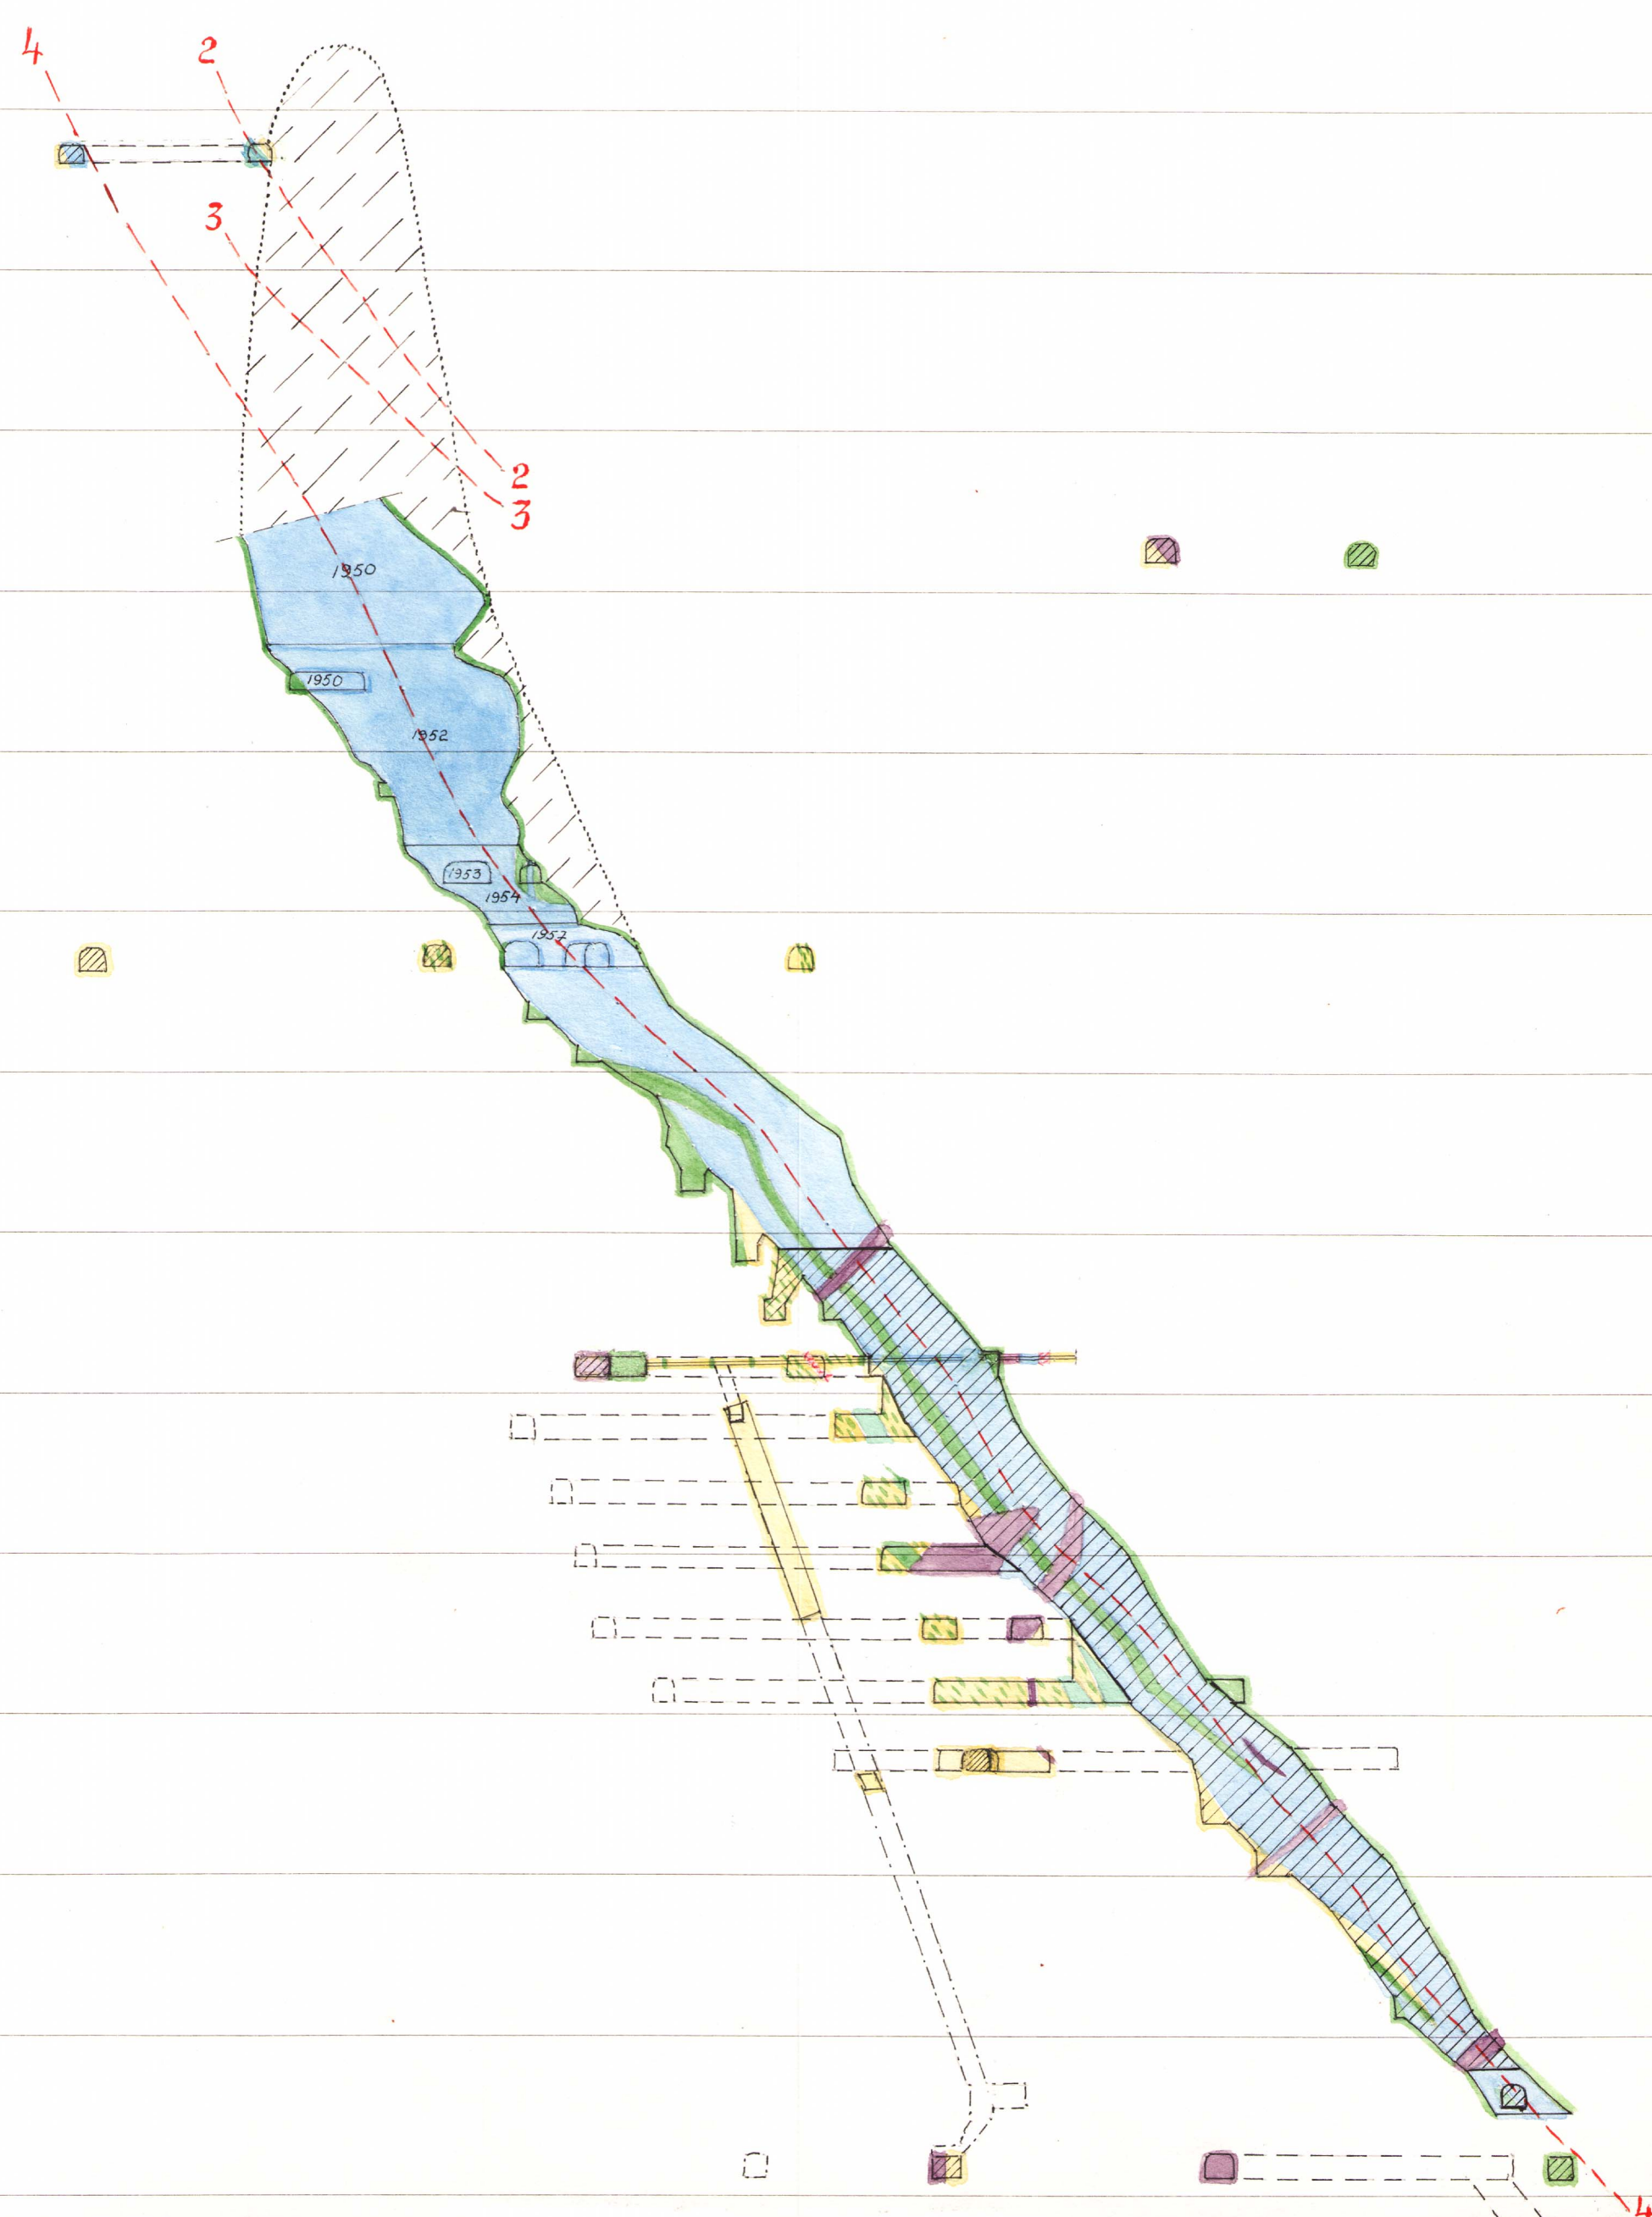

680

27

700

720

740

760

780

800

820

840

860

880

900


920

940

960

980

1000

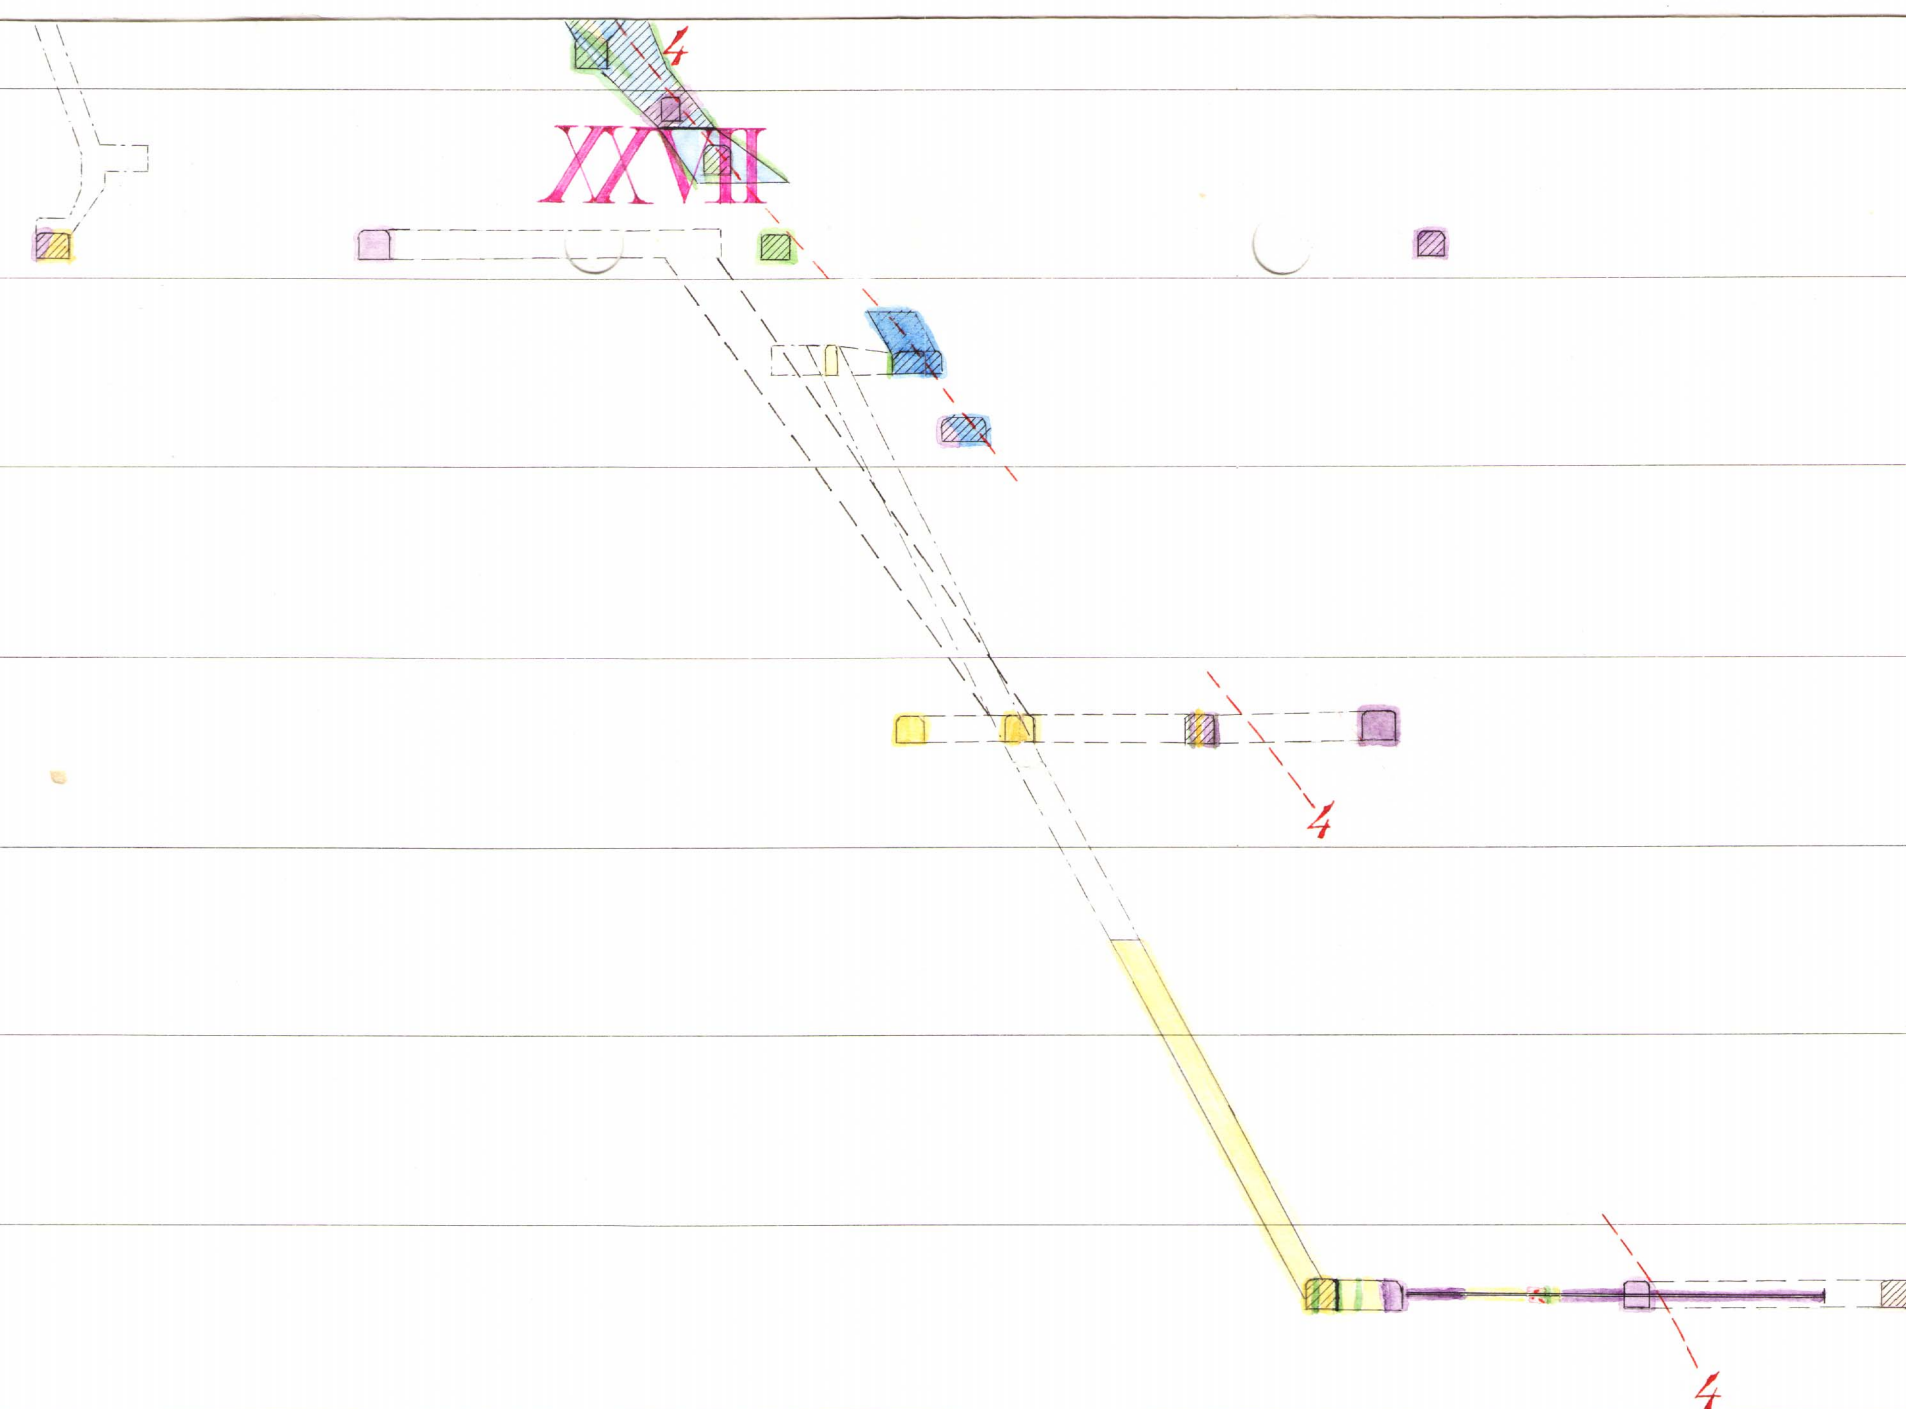

680

28

700

720

740

760

780

800

820

840

860

880

900


920

940

960

980

1000

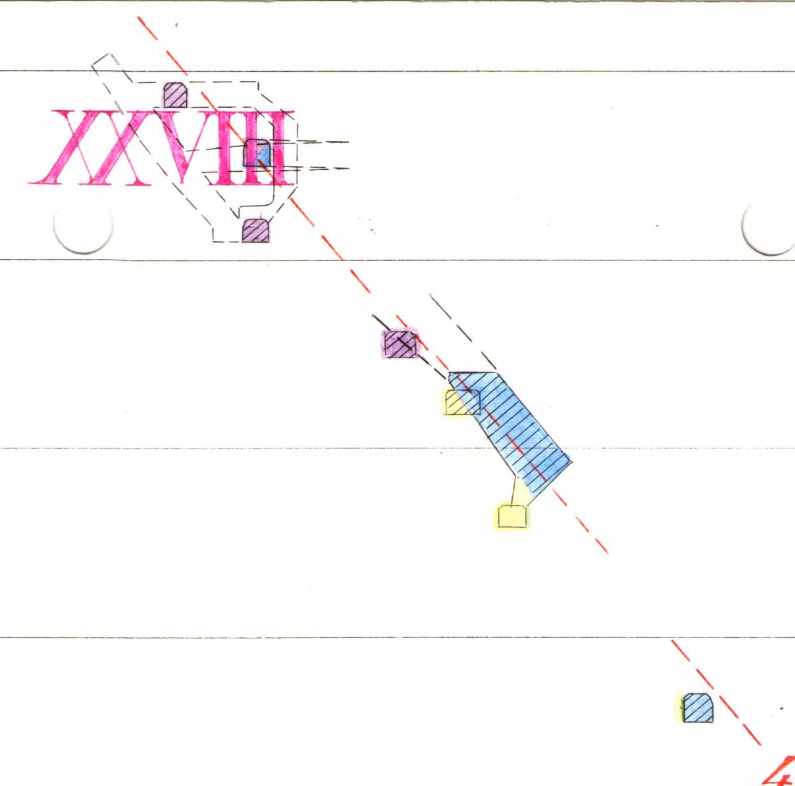

4




Vertikalskärning

XXIX

0
20
40
60
80
100
120
140
160
180
200
220
240
260
280
300
320
340
360
380
400
420
440
460
480
500
520
540
560
580
600
620
640
660
680
700

29

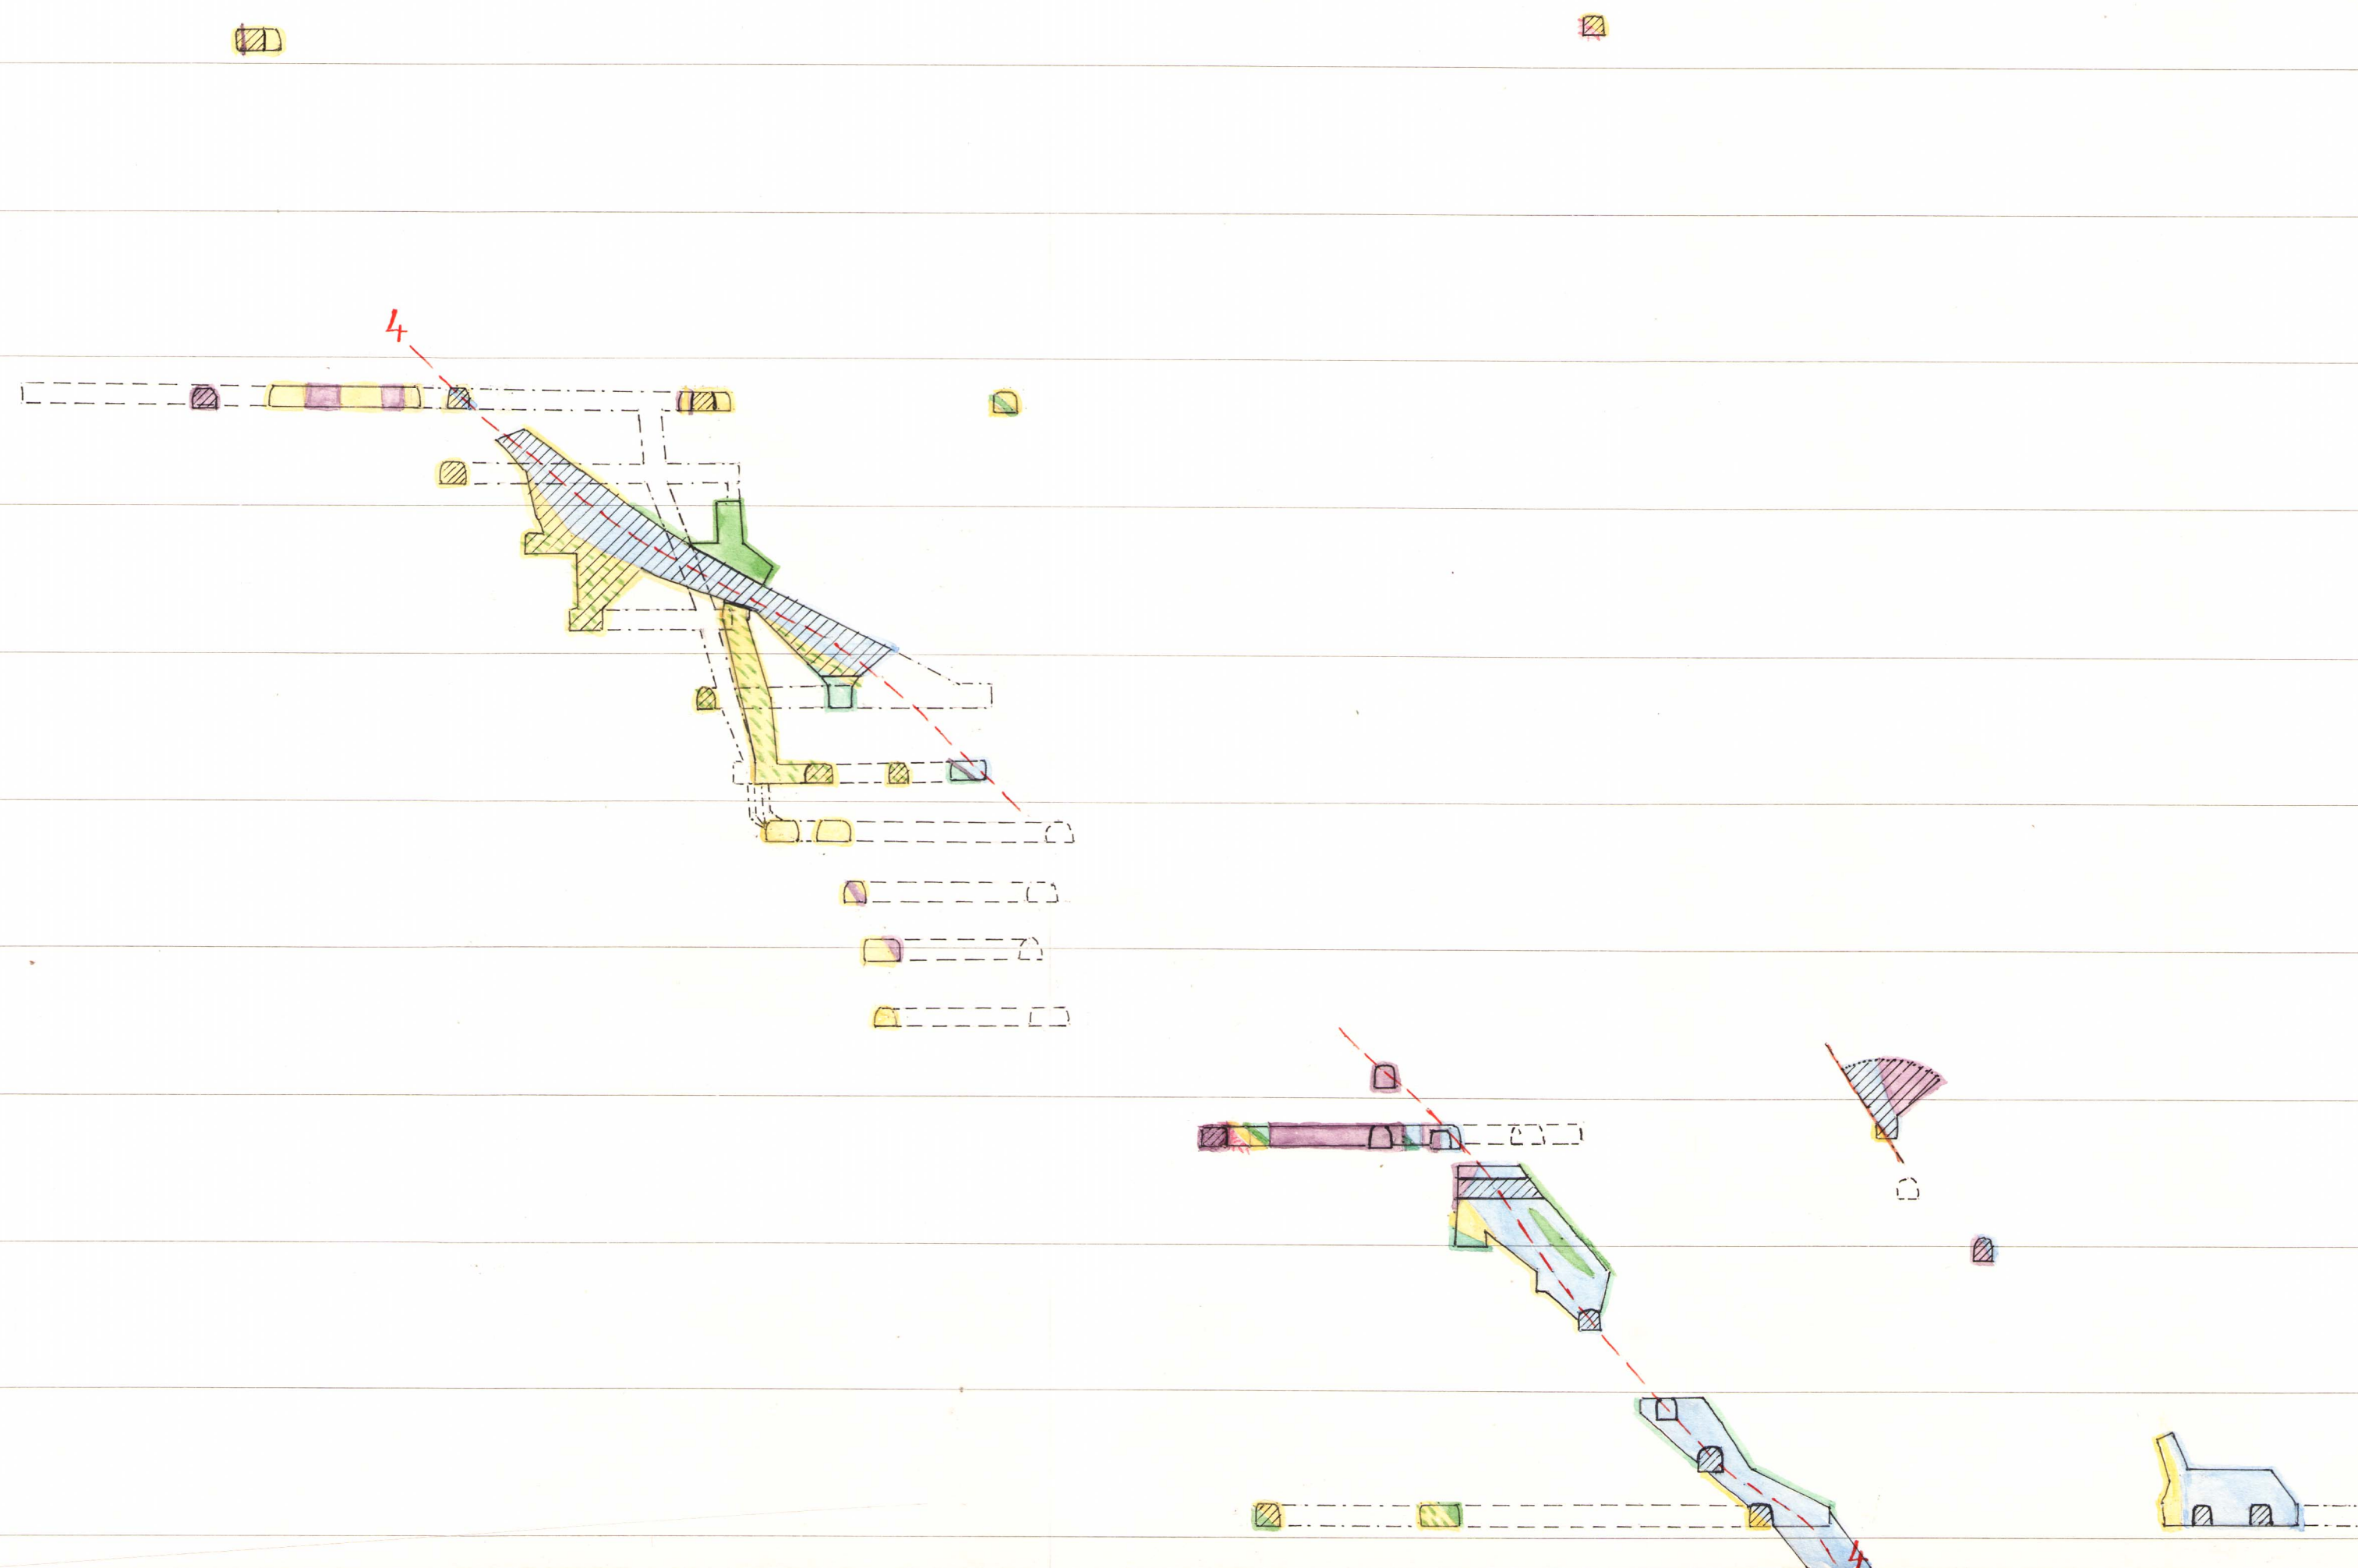

680

29

700

720

740

760

780

800

820

840

860

880

900


920

940

960

980

1000

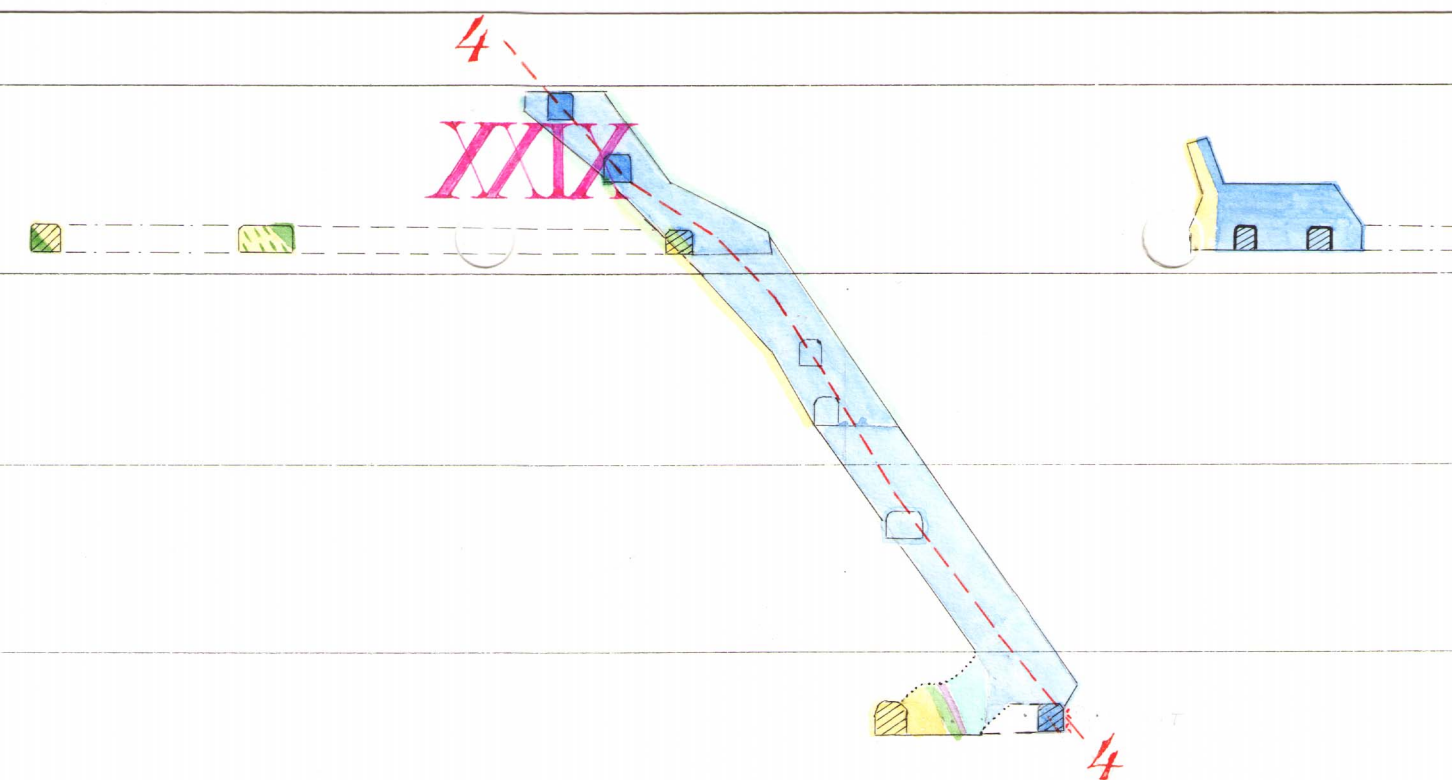

Vertikalskärning

XXX



680

30

700

720

740

760

780

800

820

840

860

880

900


920

940

960

980

1000

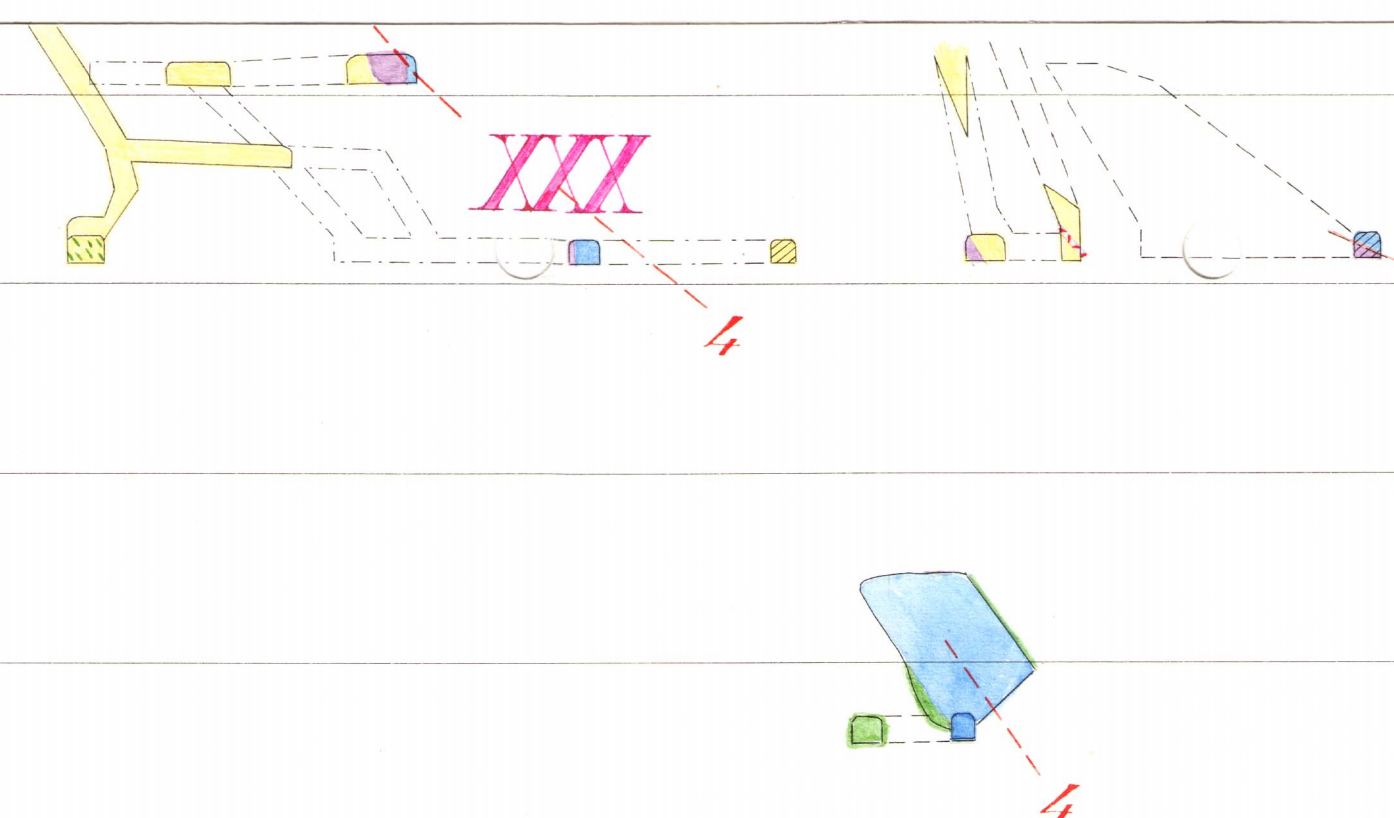

Vertikalskärning

XXXI

31

0

20

40

60

80

100

120

140

160

180

200

220

240

260

280

300

320

340

360

380

400

420

440

460

480

500

520

540

560

580

600


620

640

660

680

700

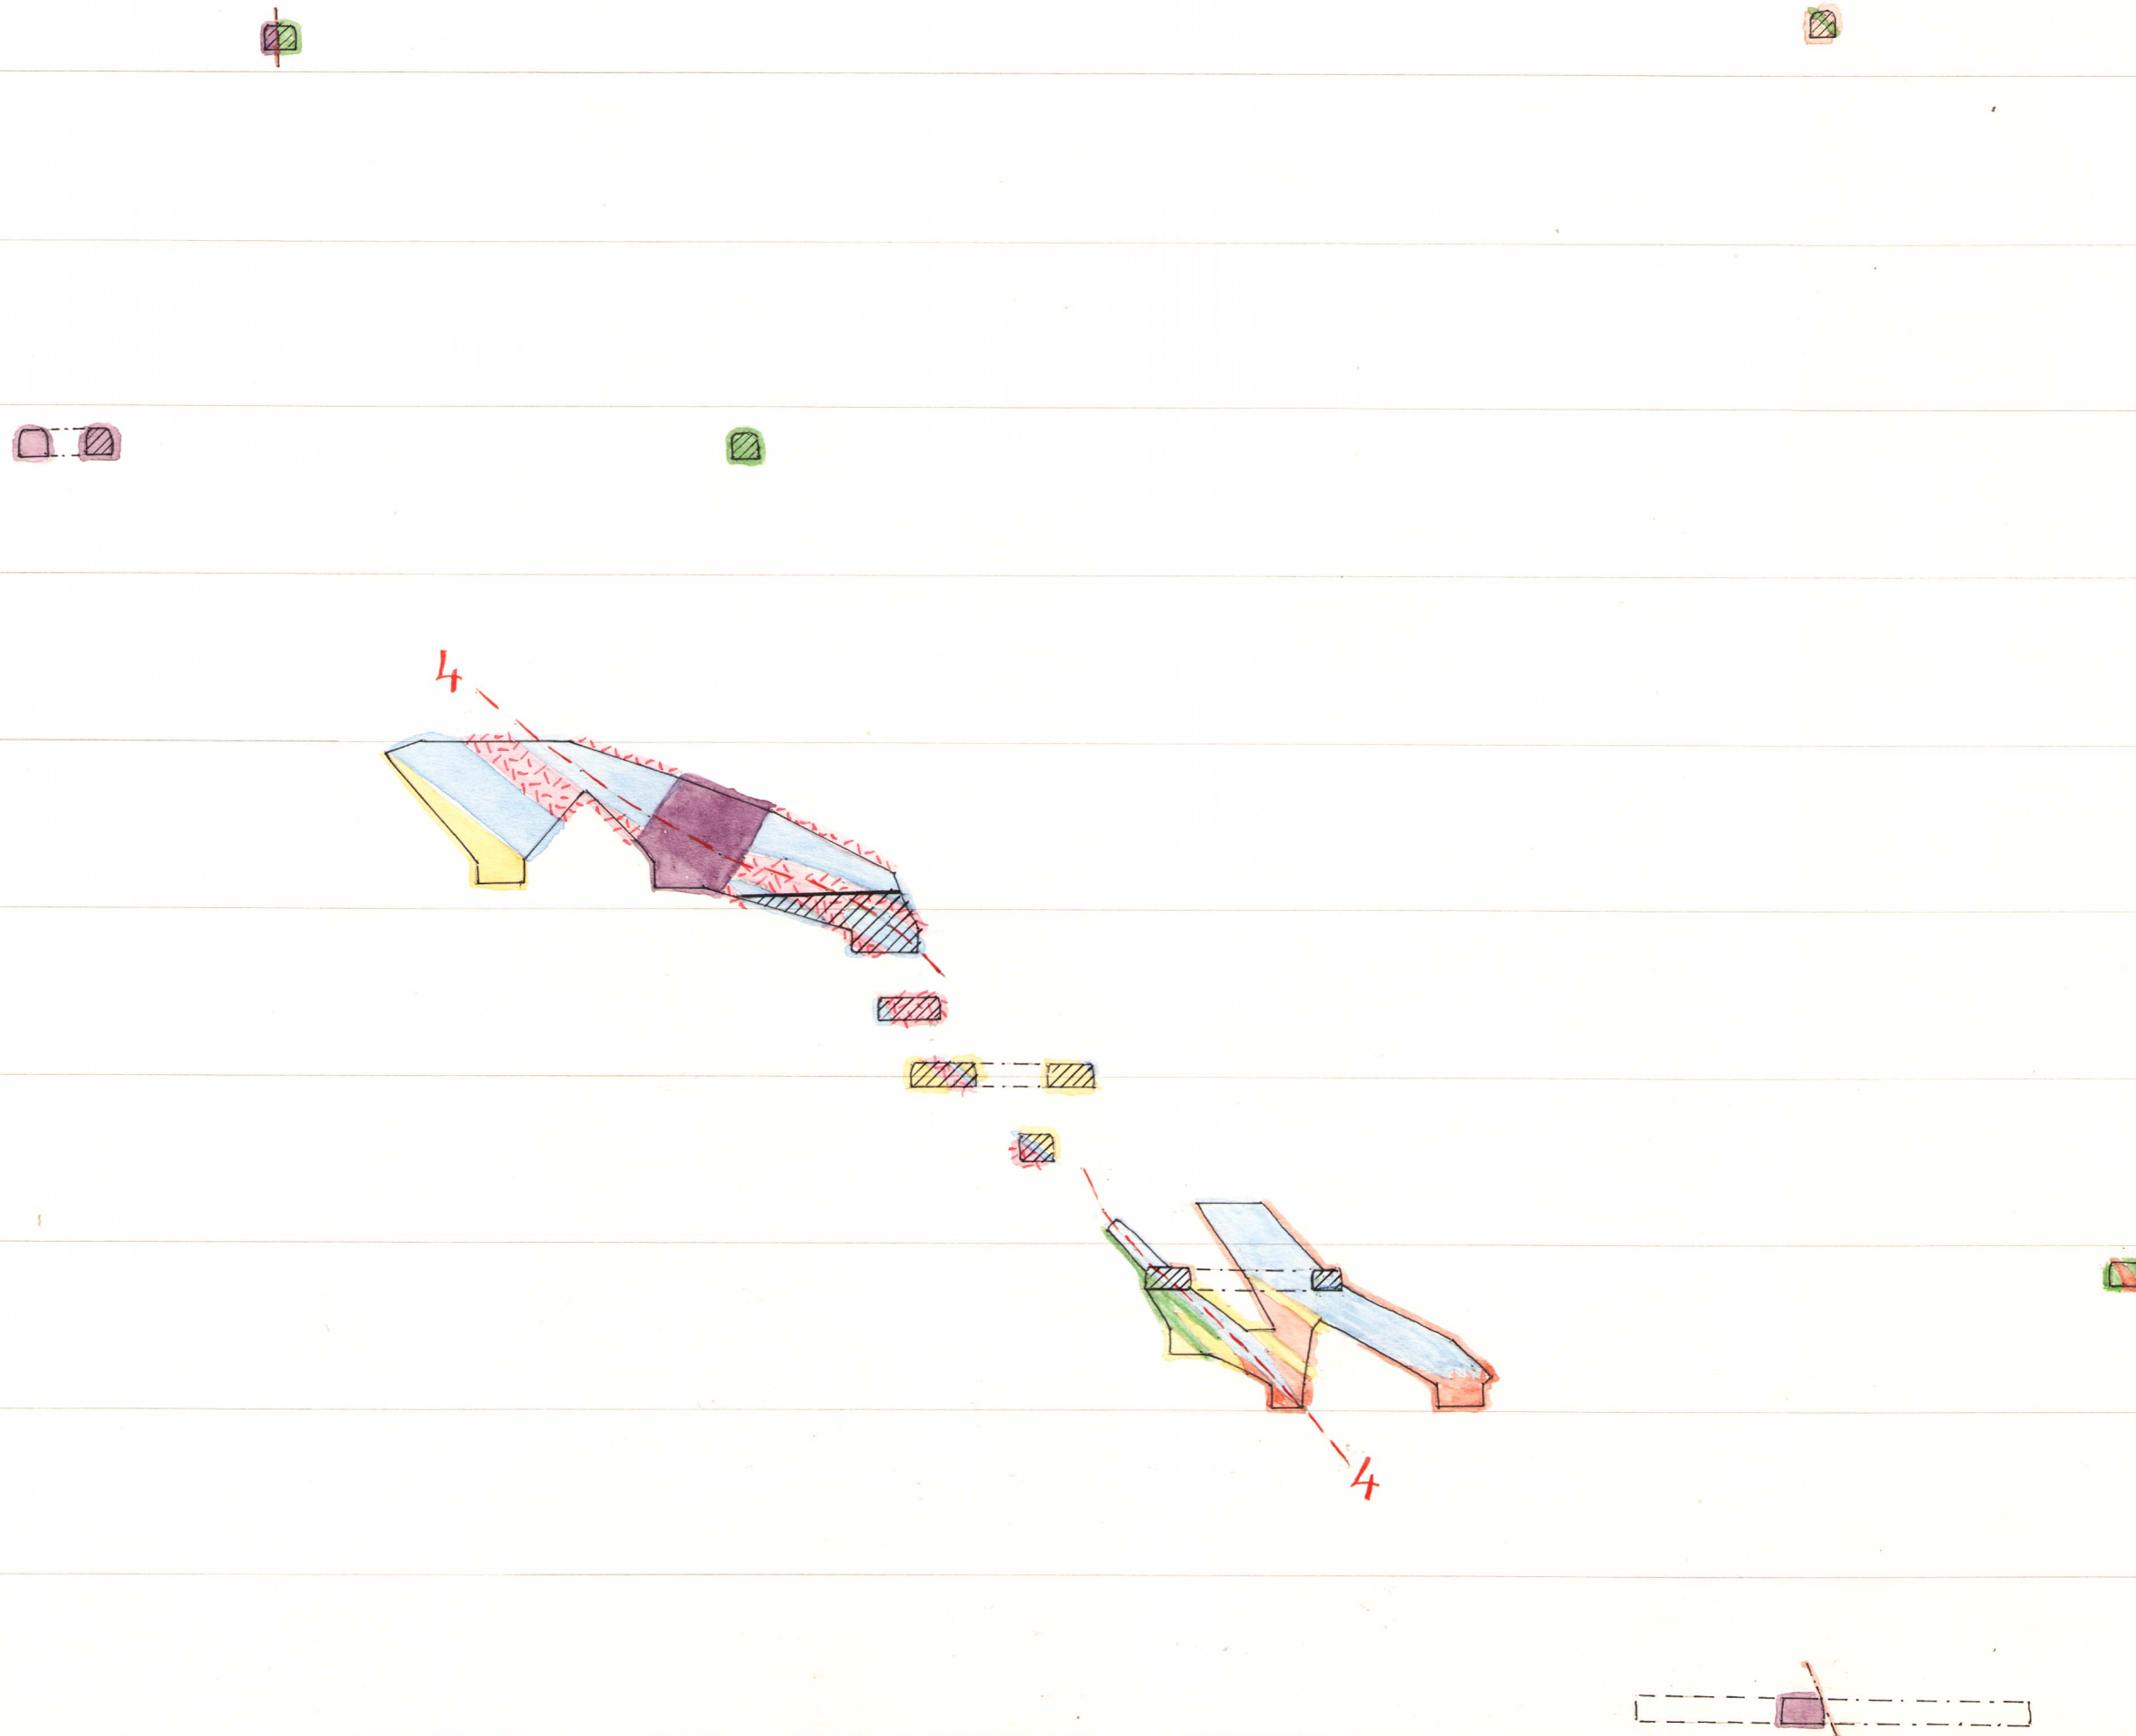

BRUNIA
D. N. R. 627 1604
NK. - 8 JUN 1973

650

680

31

XXXI

700

720

740

760

780

800

820

840

860

880

900

920

940

960

980

1000


Skala 1:800

Vertikalskärning

XXXII

0
20
40
60
80
100
120
140
160
180
200
220
240
260
280
300
320
340
360
380
400
420
440
460
480
500
520
540
560
580
600
620
640
660
680
700

32

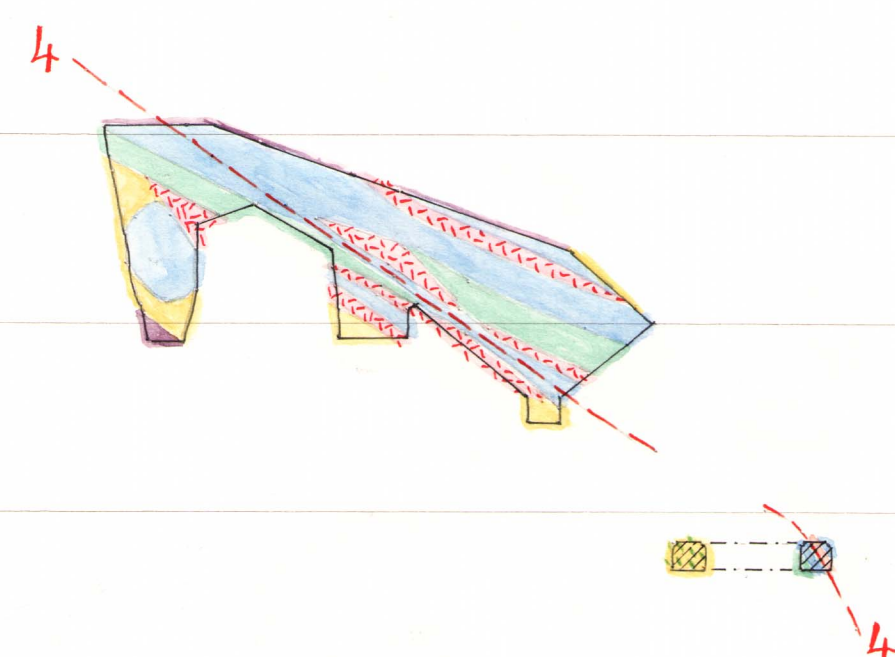

Verlikalskärning

XXXIII

0
20
40
60
80
100
120
140
160
180
200
220
240
260
280
300
320
340
360
380
400
420
440
460
480
500
520
540
560
580
600
620
640
660
680
700

33

2

Vertikalskärning

XXXIV

34

0
20
40
60
80
100
120
140
160
180
200
220
240
260
280
300
320
340
360
380
400
420
440
460
480
500
520
540
560
580
600
620
640
660
680
700

Vertikalskärning

XXXV


0 35
20
40
60
80
100
120
140
160
180
200
220
240
260
280
300
320
340
360
380
400
420
440
460
480
500
520
540
560
580
600
620
640
660
680
700

Vertikalskärning
XXXVI

0
20
40
60
80
100
120
140
160
180
200
220
240
260
280
300
320
340
360
380
400
420
440
460
480
500
520
540
560
580
600
620
640
660
680
700

36

Längdprofil 1

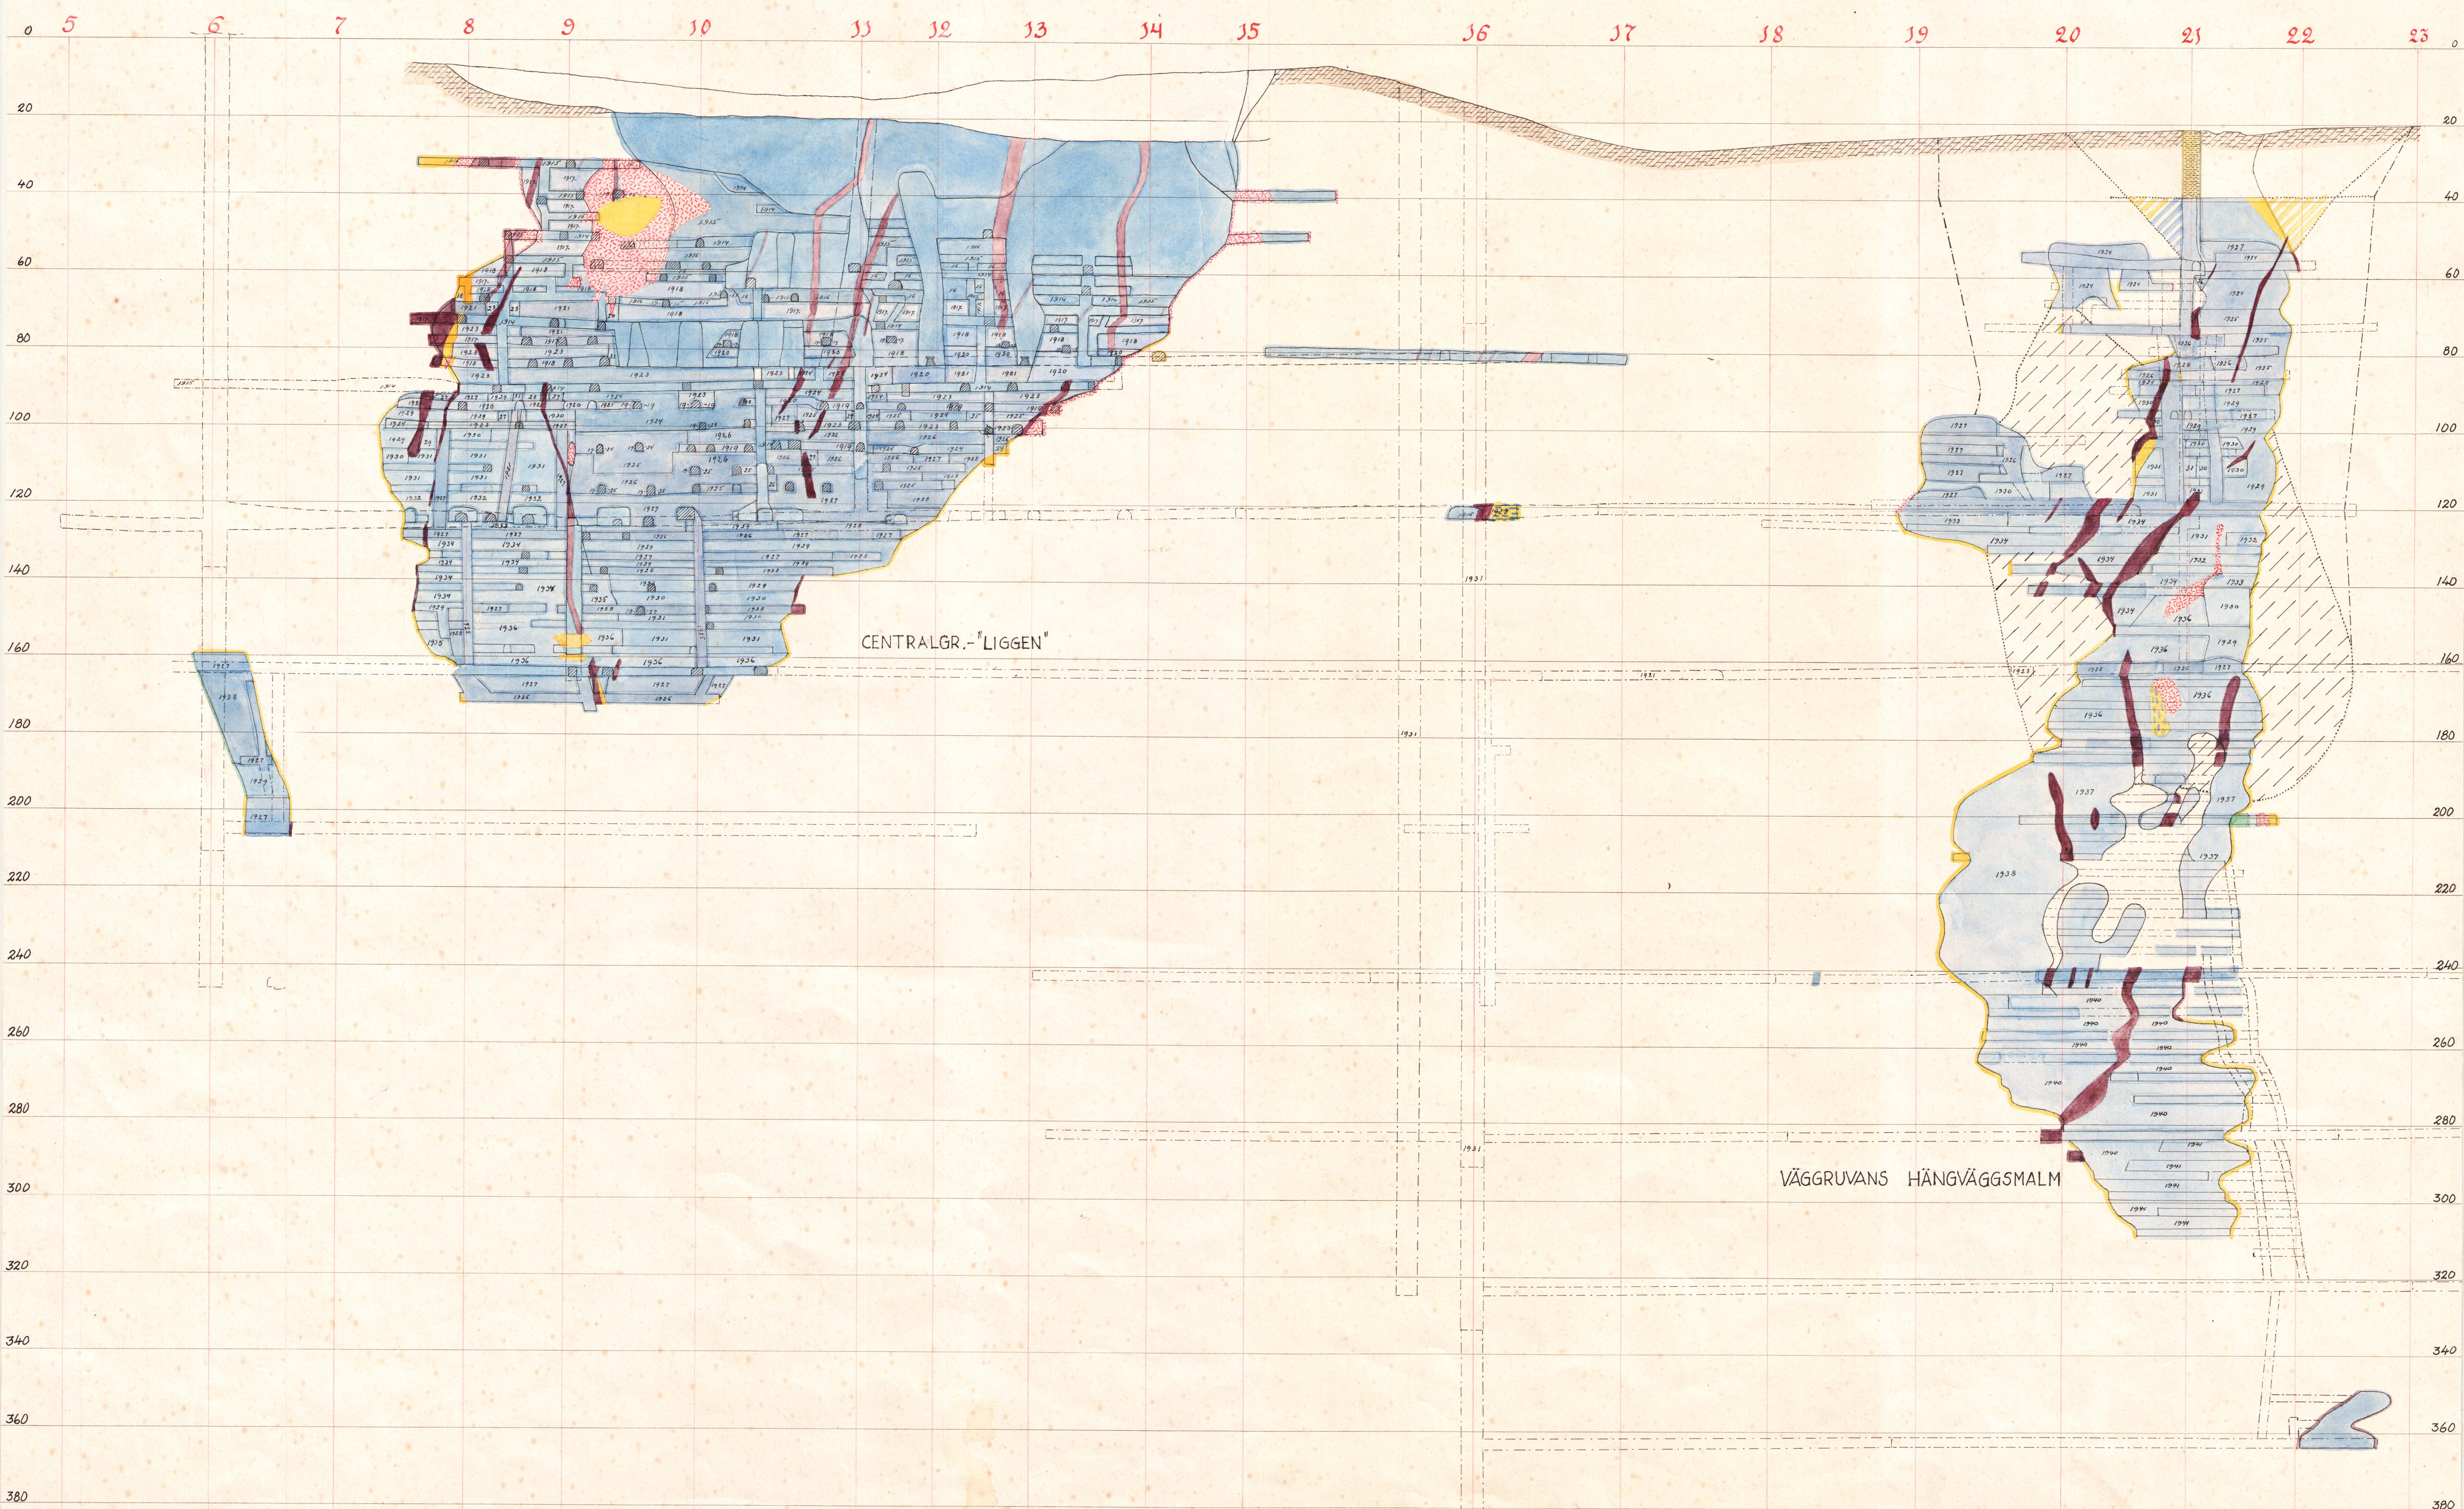


GRUVKARTEN
D NR (27) 104
- 8 JUN 1973
NK.


Längdprofil 2

Skala 1:800

Längdprofil 2

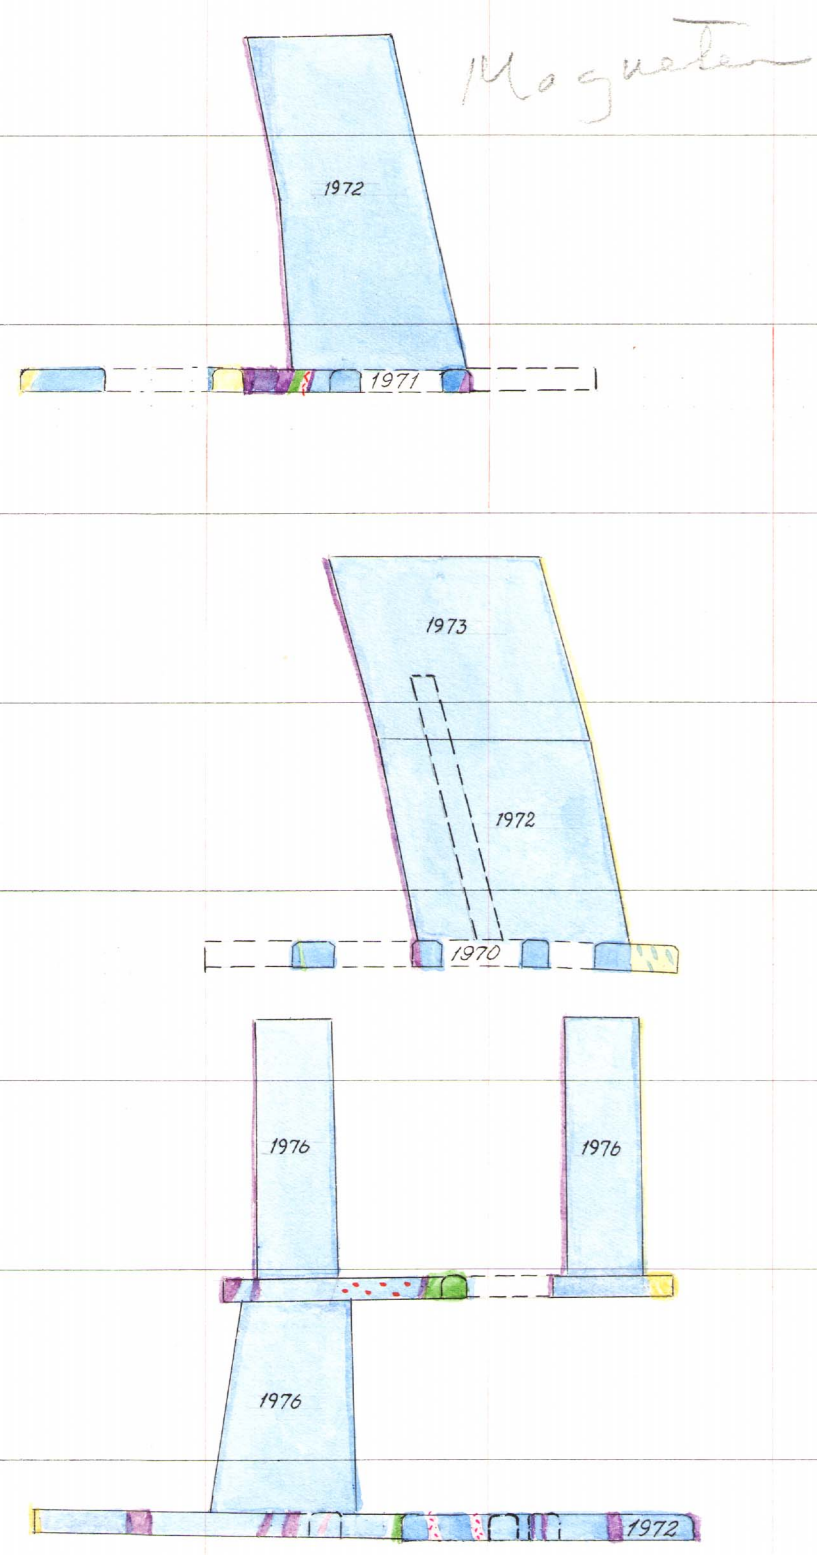

Längdprofil 3

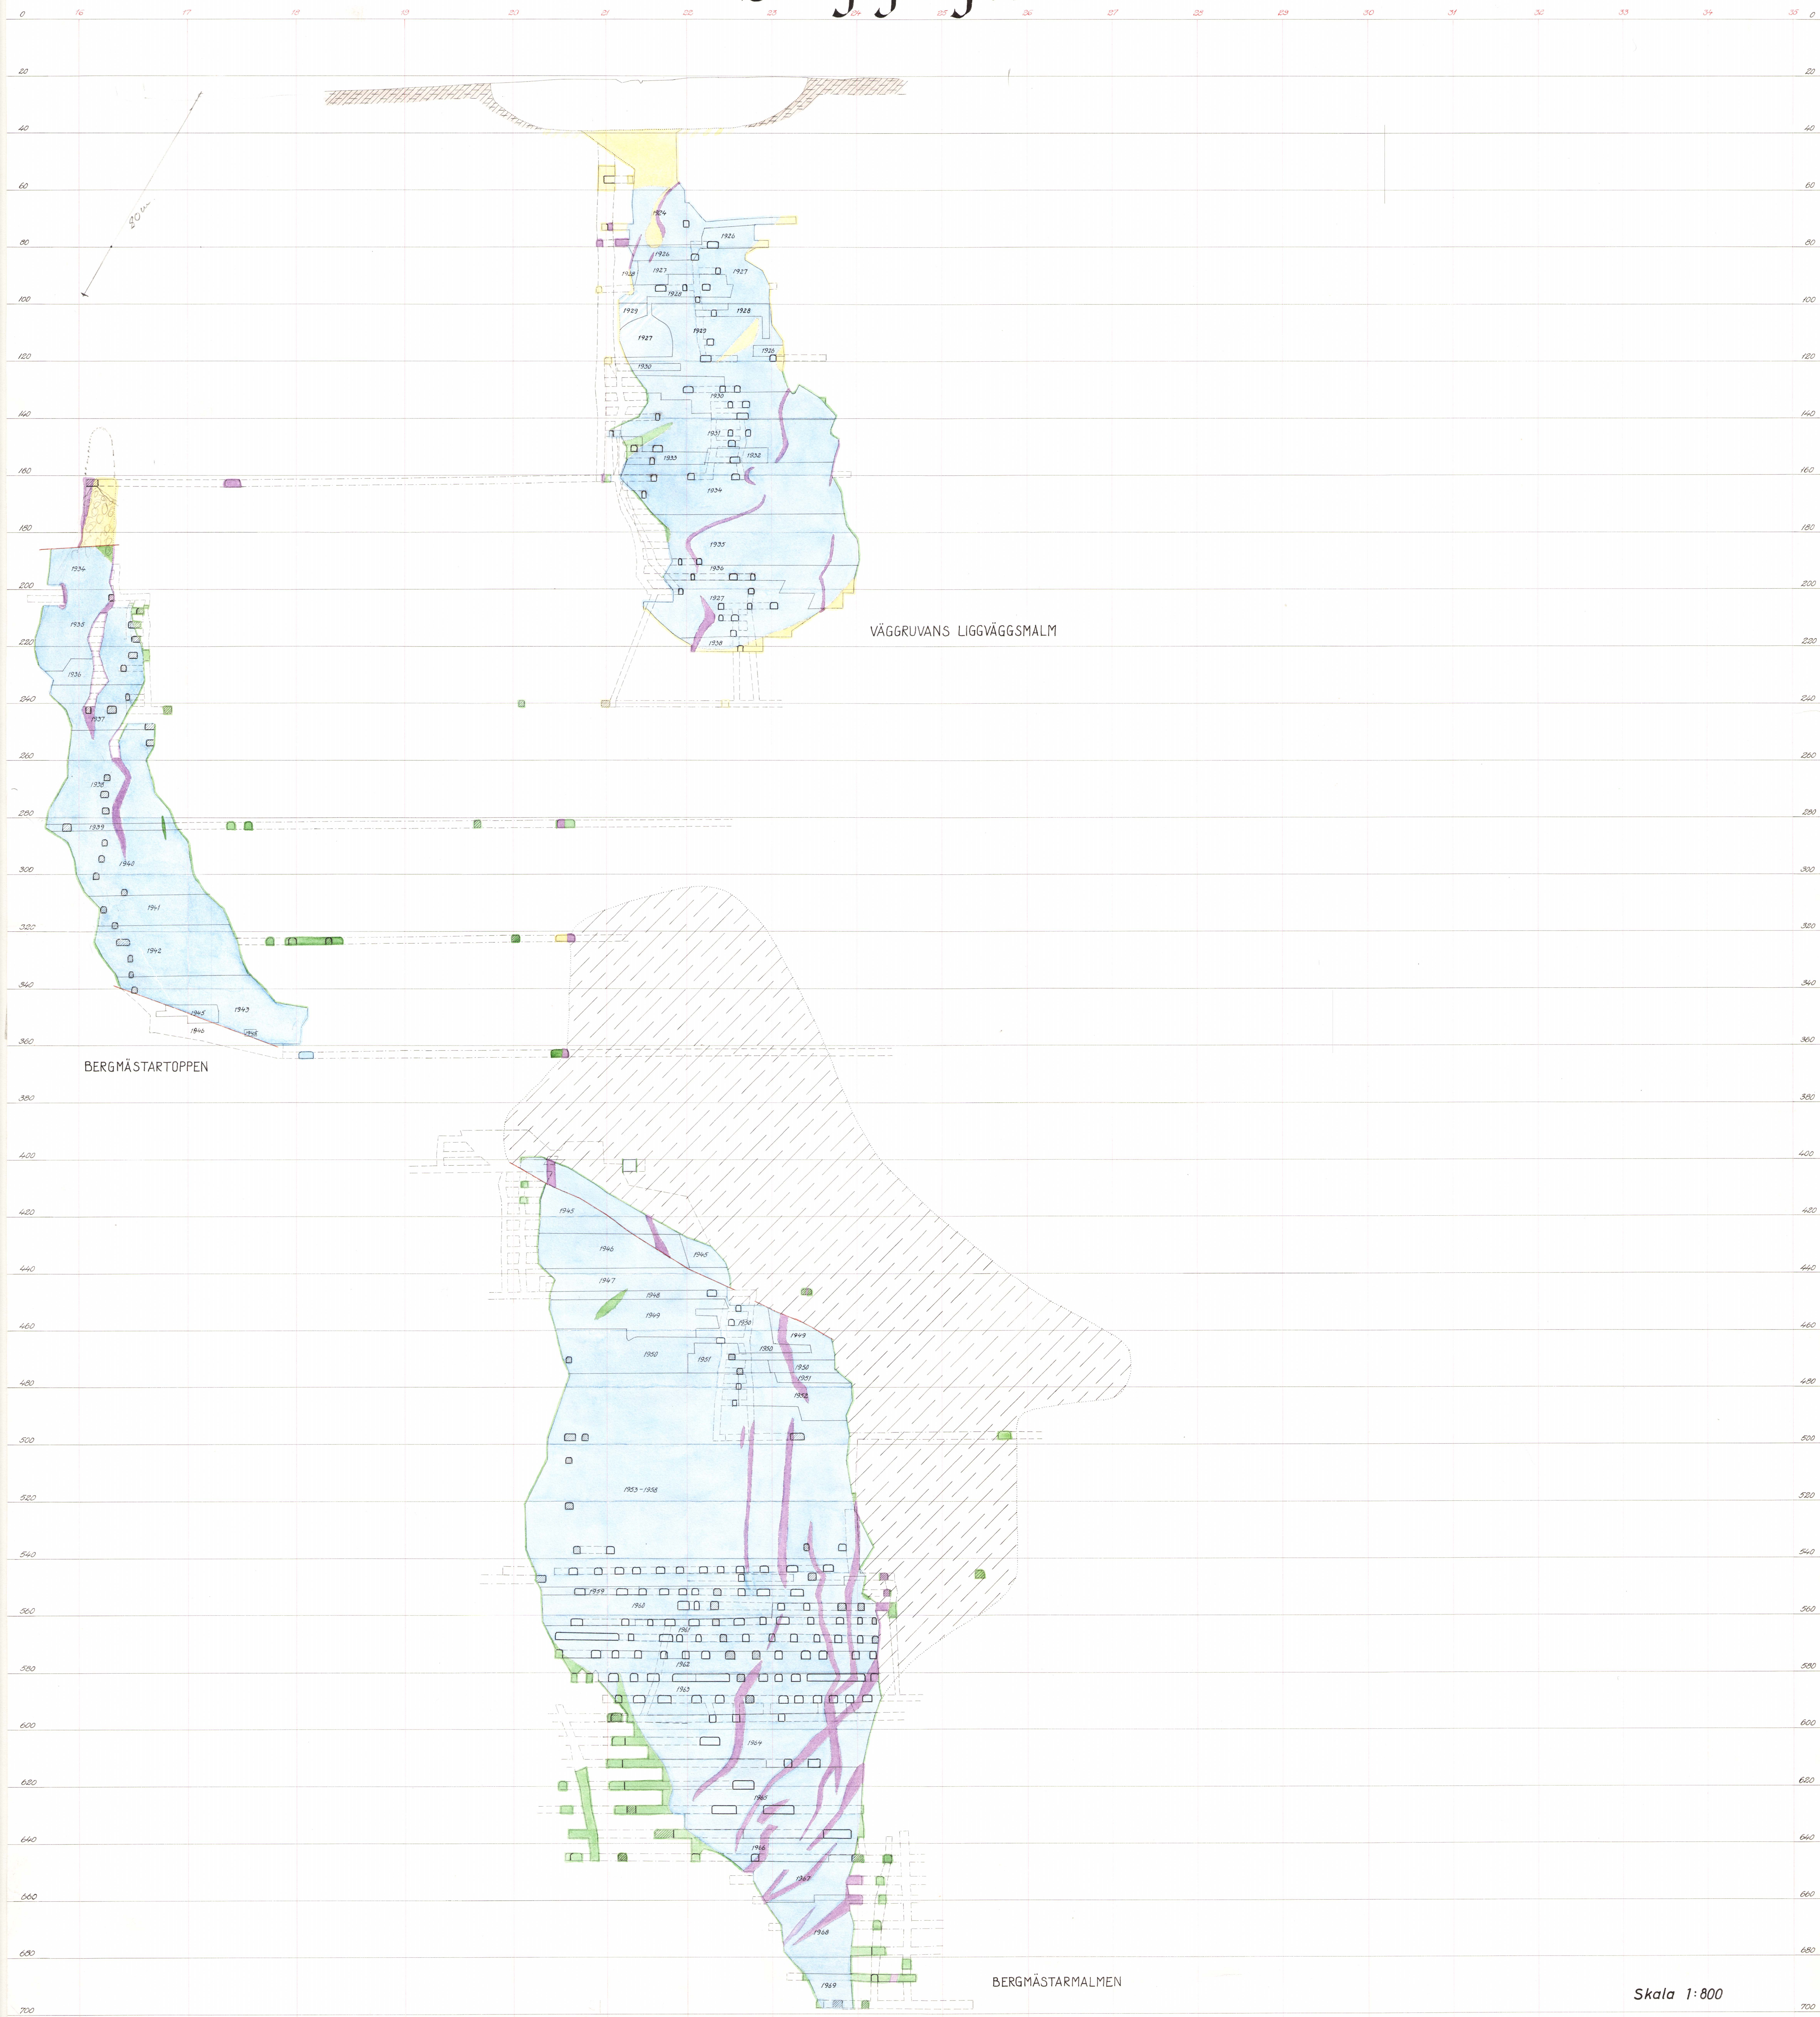


VÄGGUVANS LIGGVÄGSMALM

BERGMÄSTARTOPPEN

BERGMÄSTARMALMEN

Skala 1:800

Längdprofil 4a

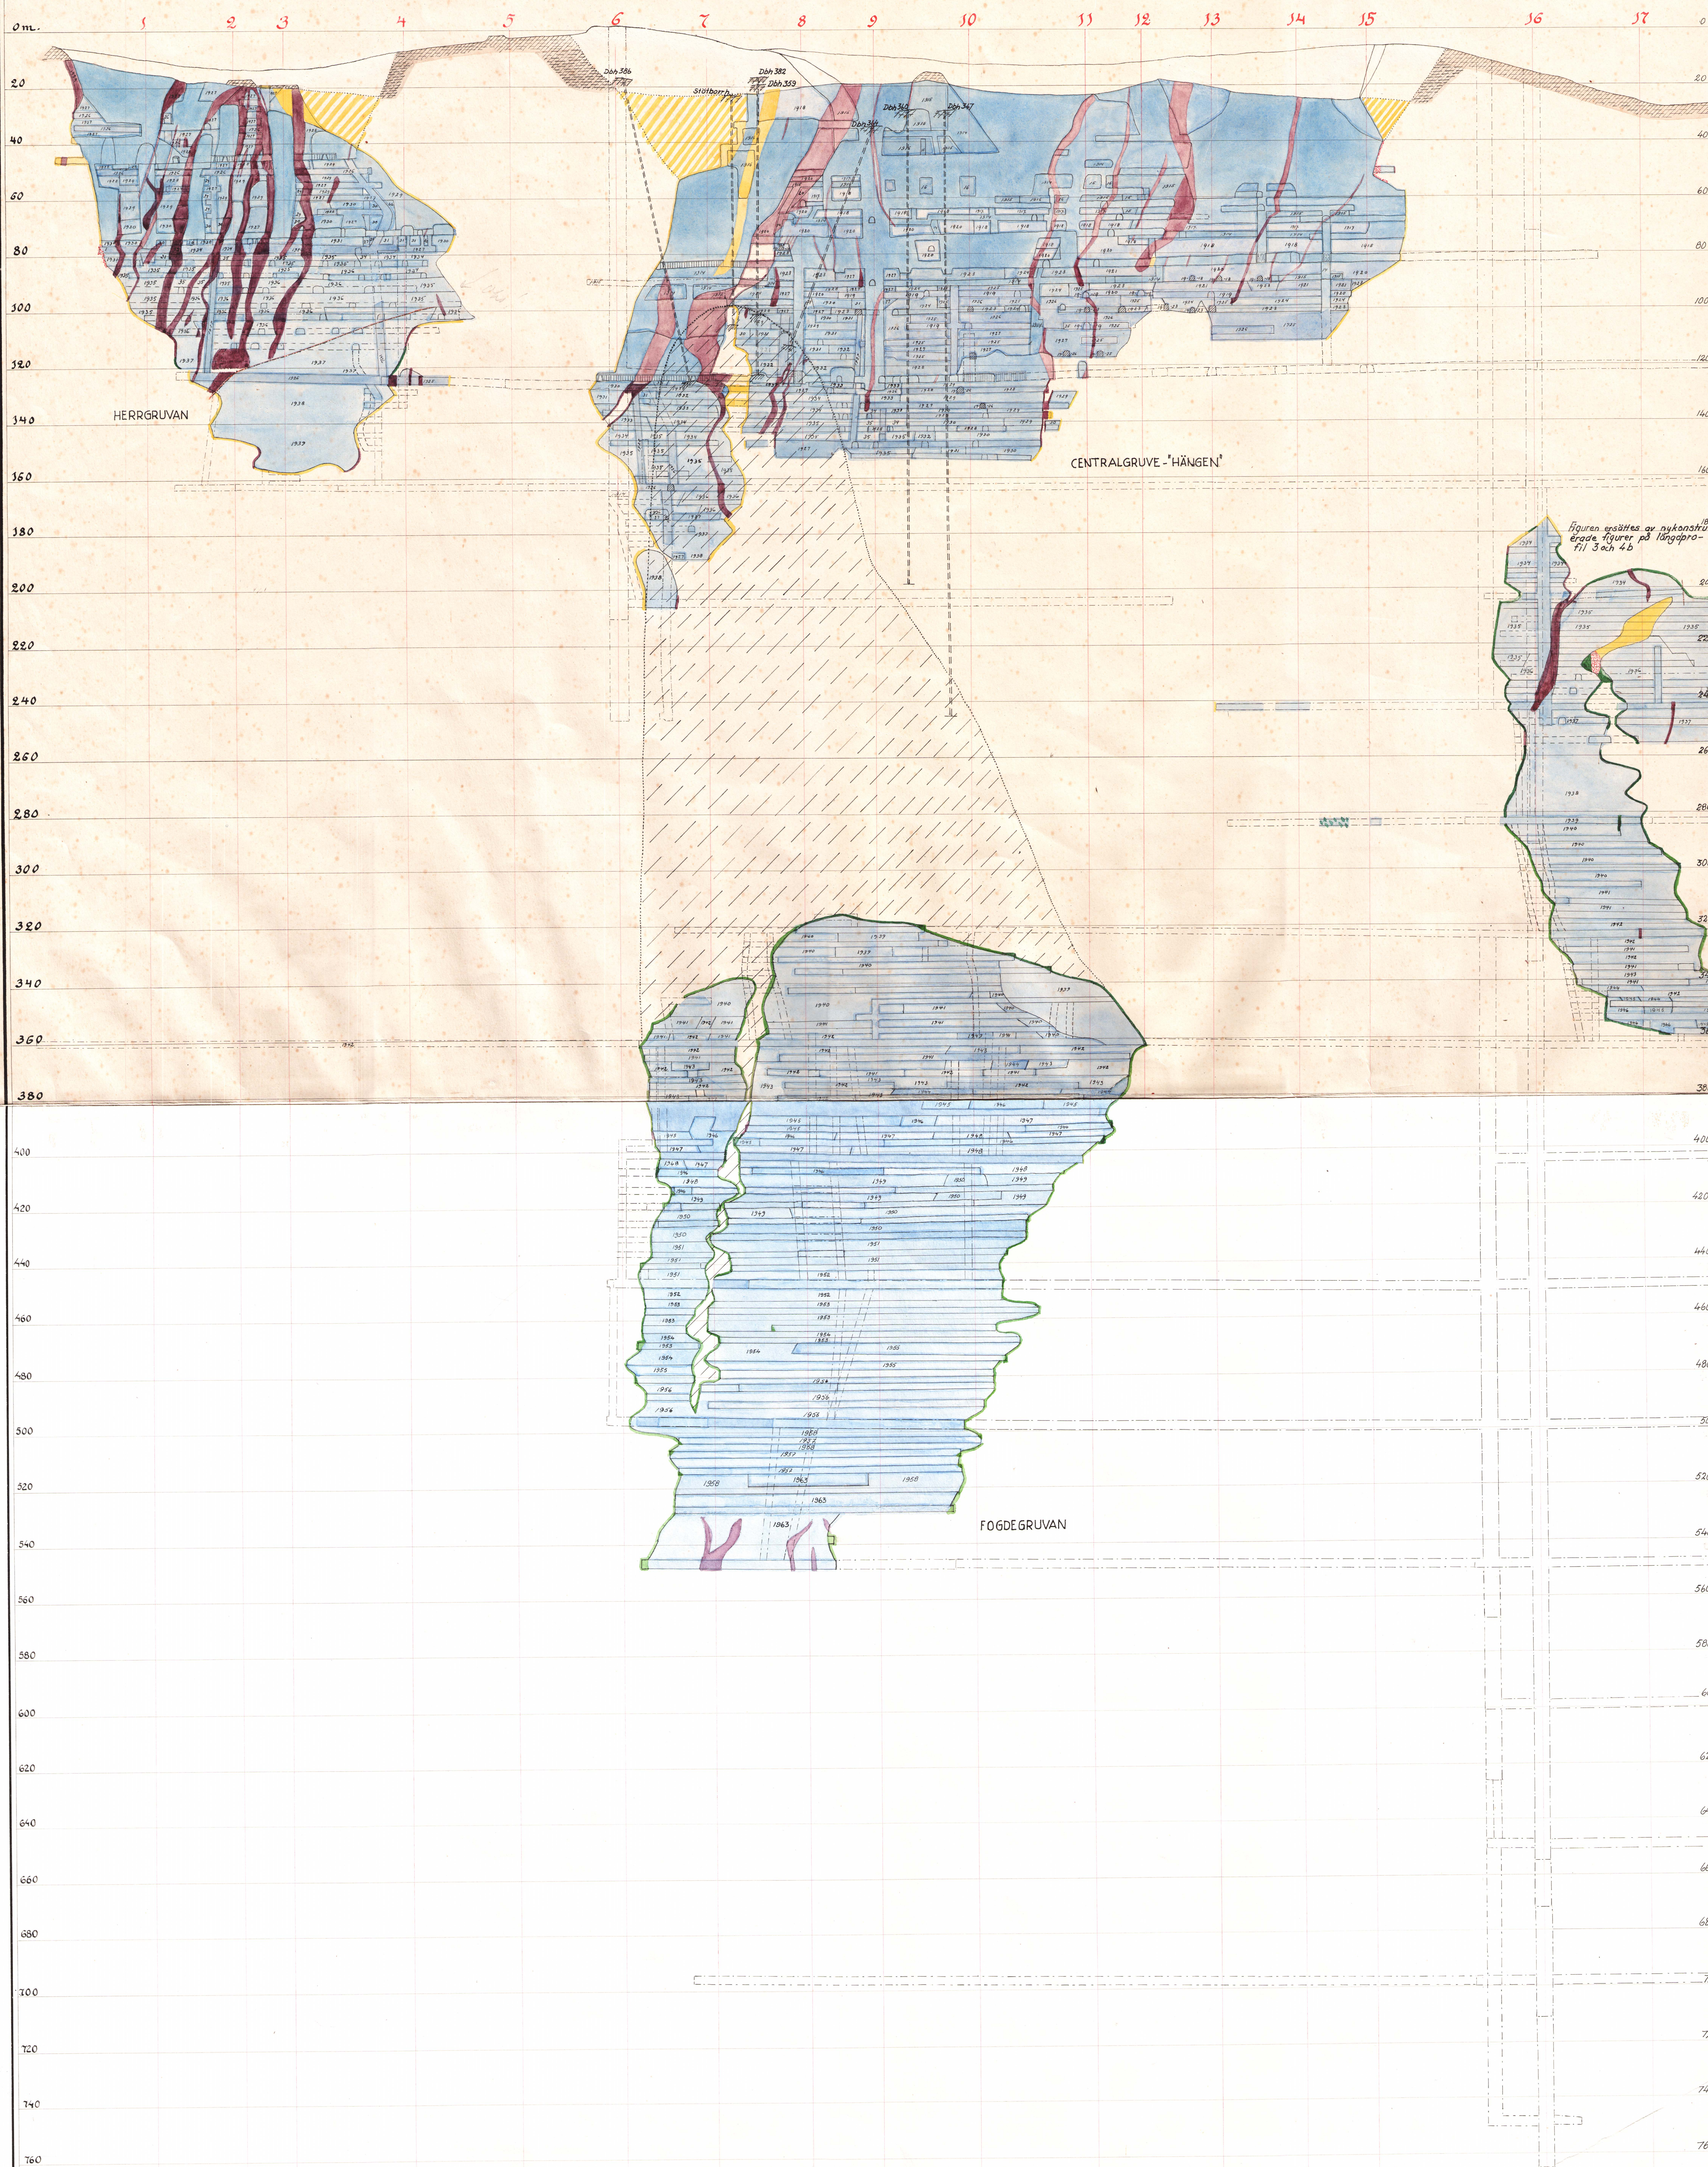


Längdprofil 4b



GRUYKA
D Nr 12 x/2014
NK. - 8 JUN 1973

650

Längsprofil 4b

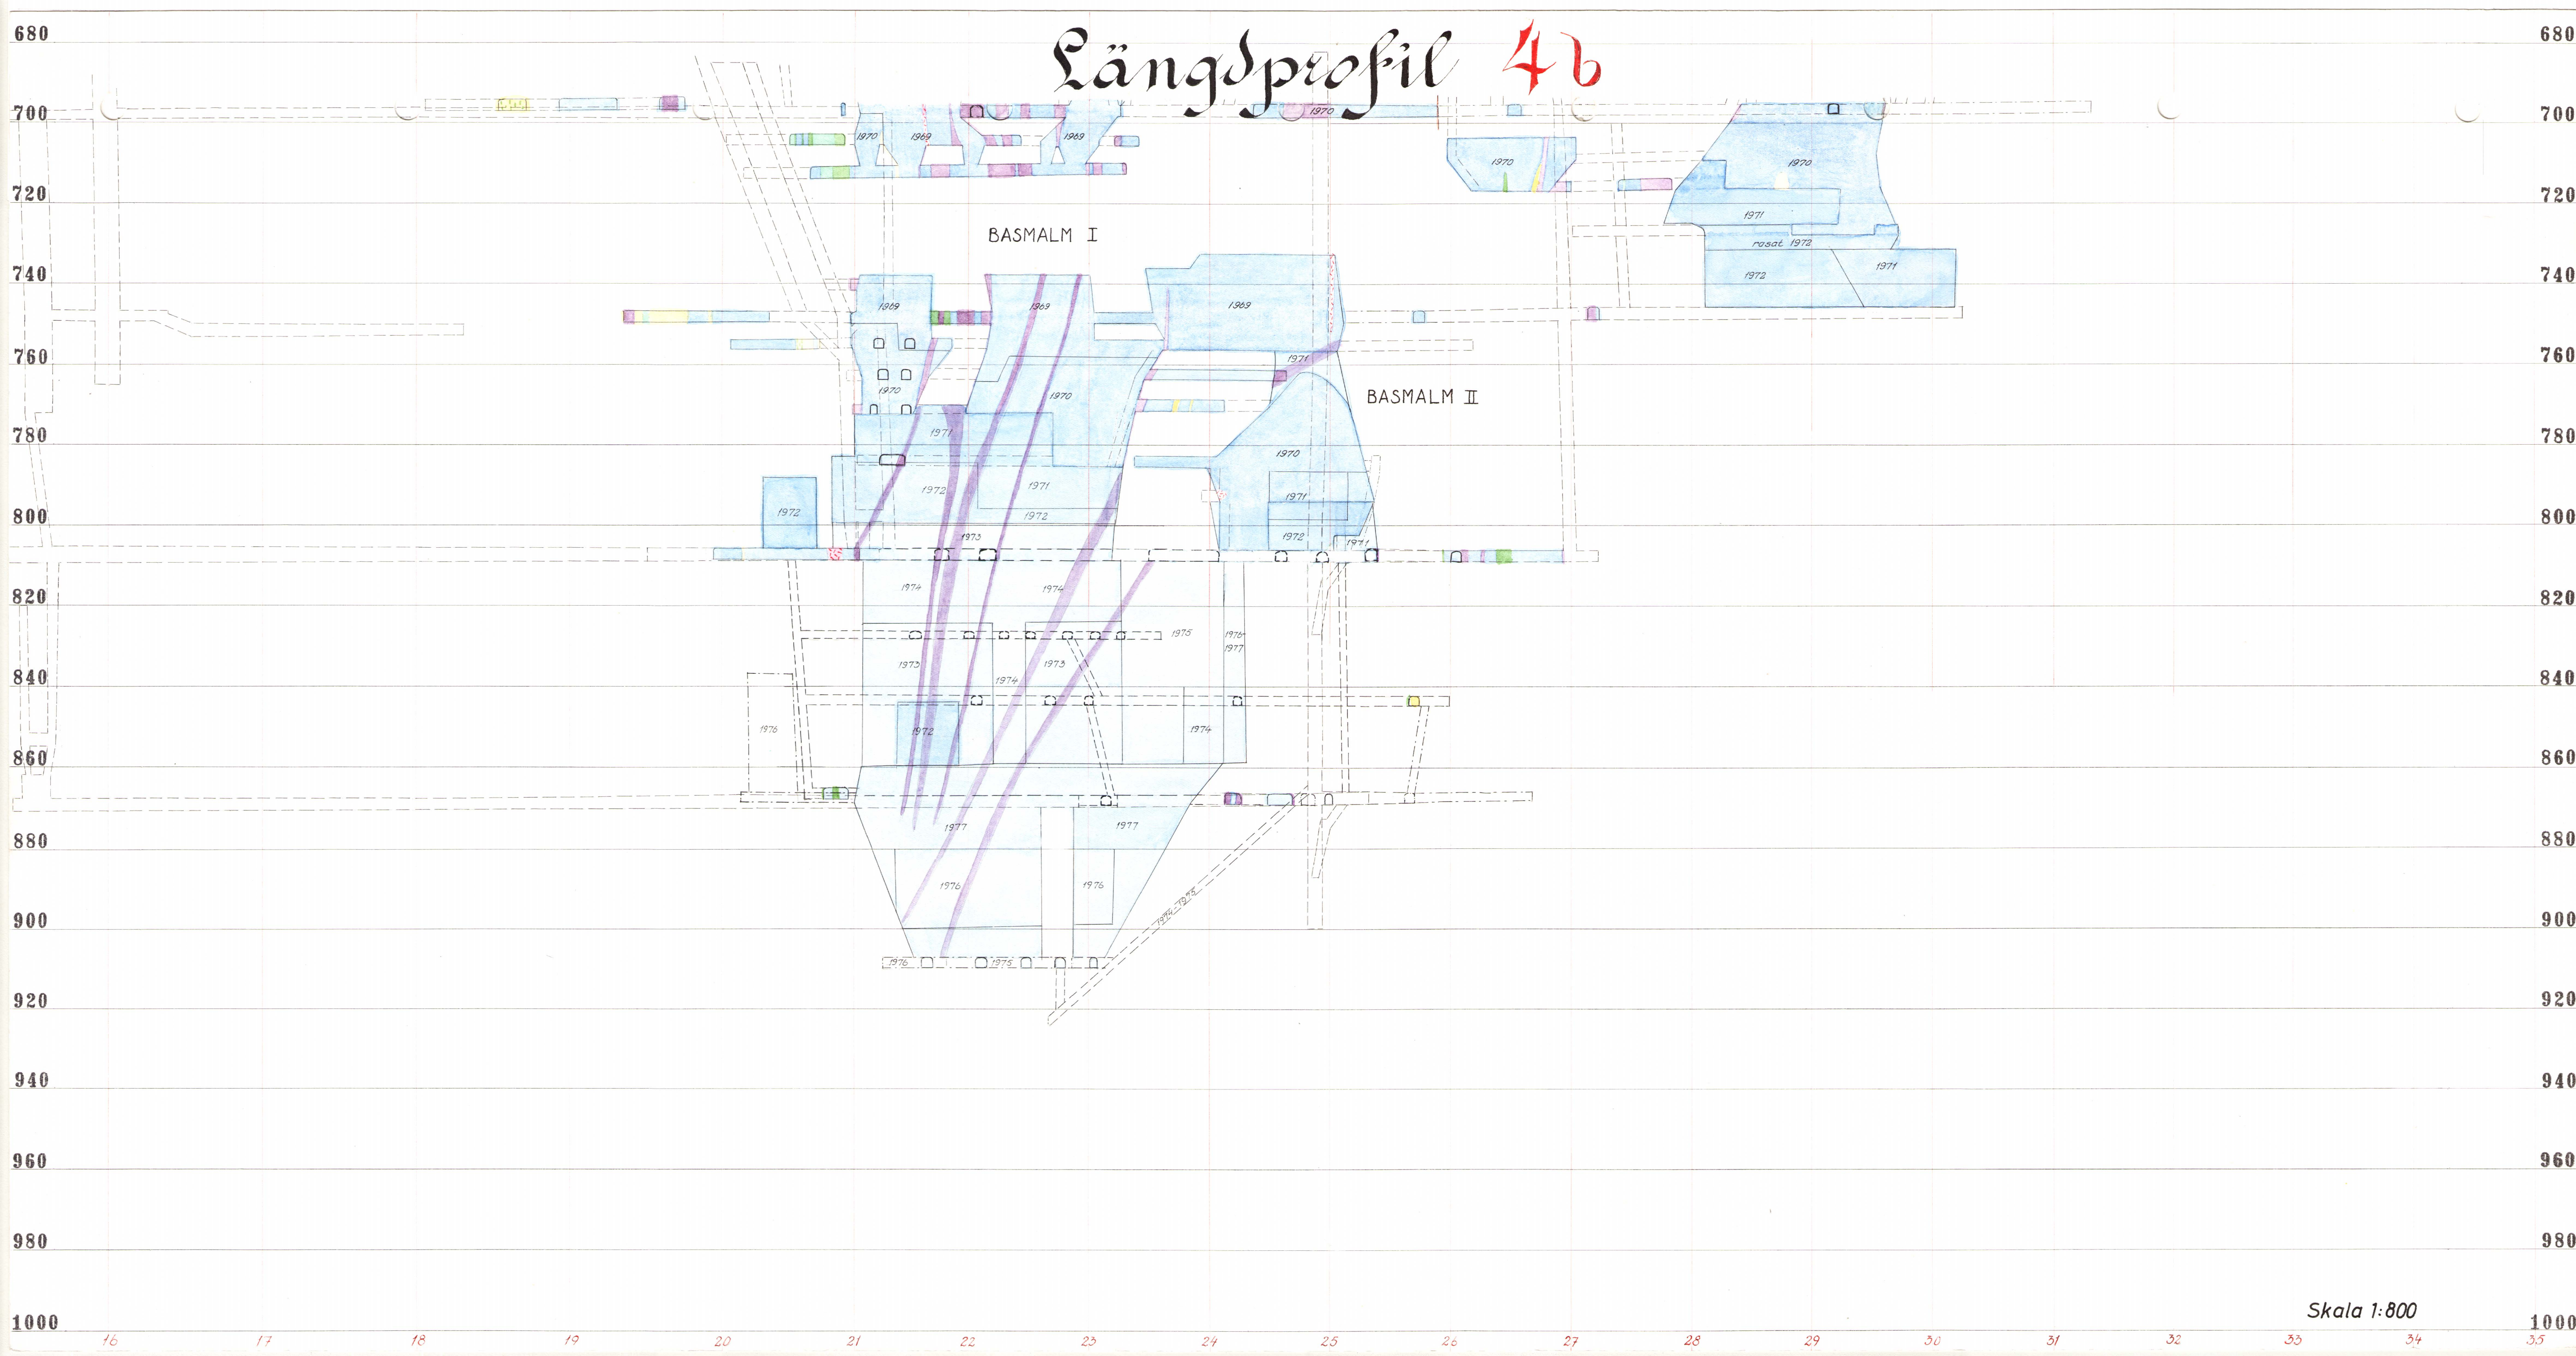

Skala 1:800