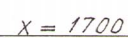
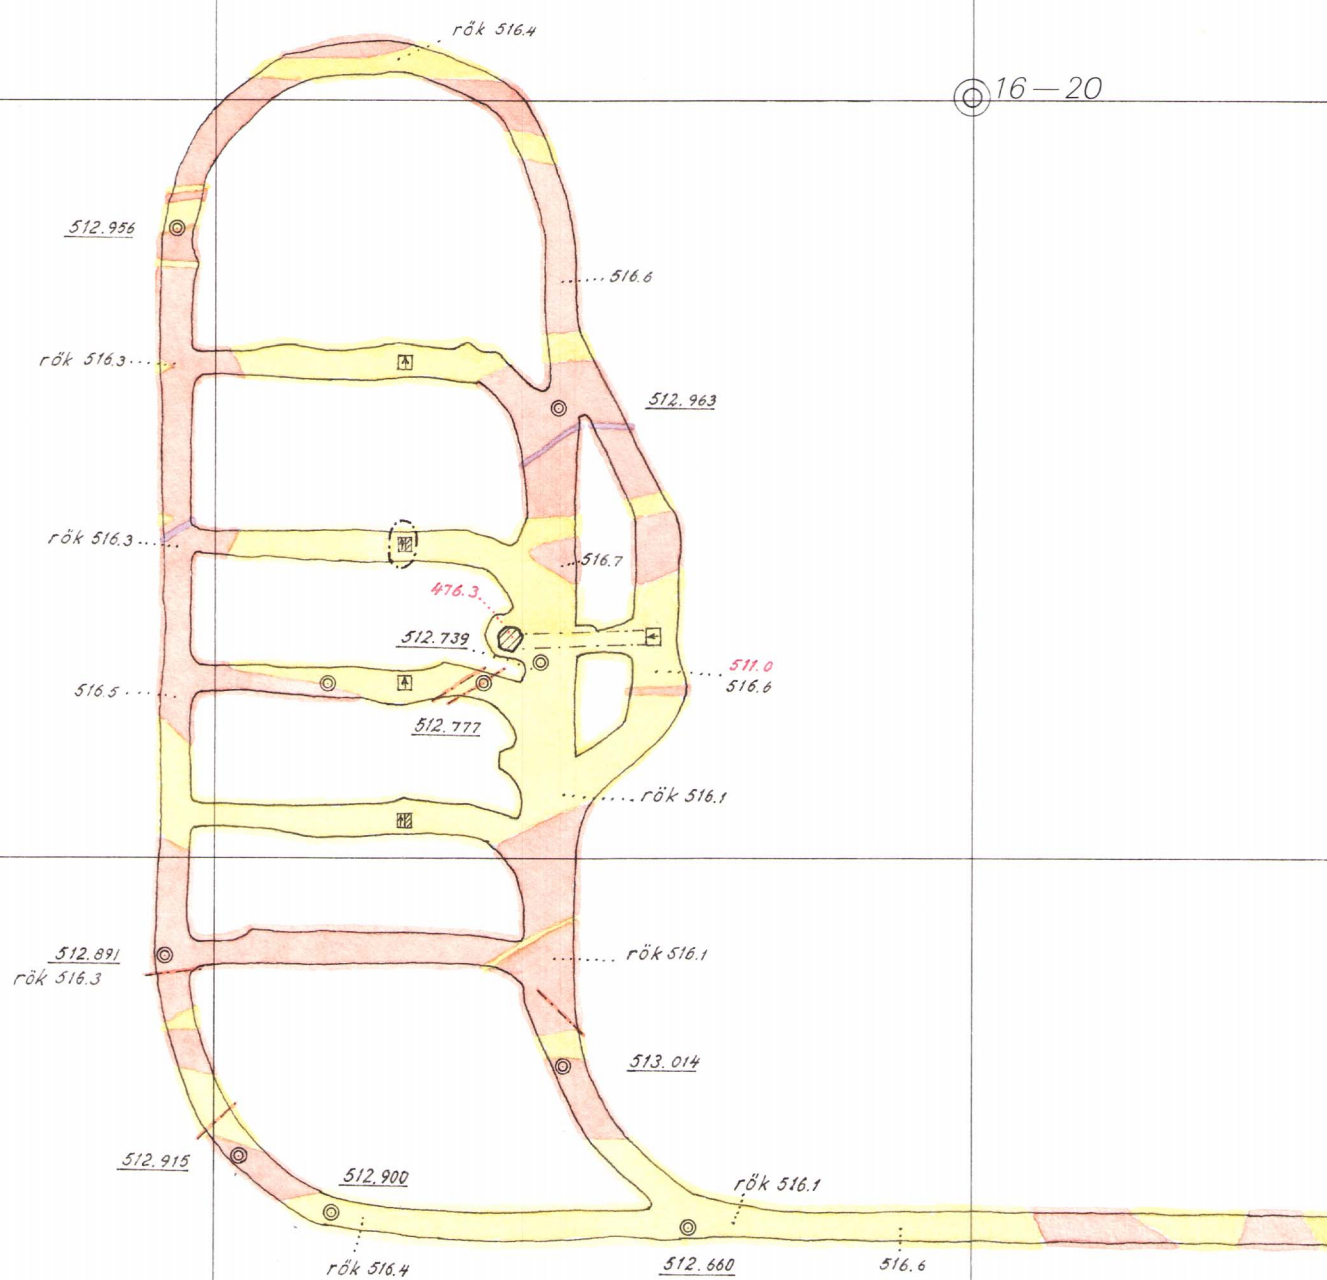


Horizontalskärning 500 m


$$Y = 1800$$
$$Y = 1900$$
$$y = 2000$$
$$X = 1600$$

16-18

16-20


$$X = 1500$$
$$X = 1400$$

14 - 18


14-20



C₁₅a


$$y = 1800$$
$$Y = 1900$$
$$Y = 2000$$


Lomberget
Horizontalskärning 515m
Skala 1:1000



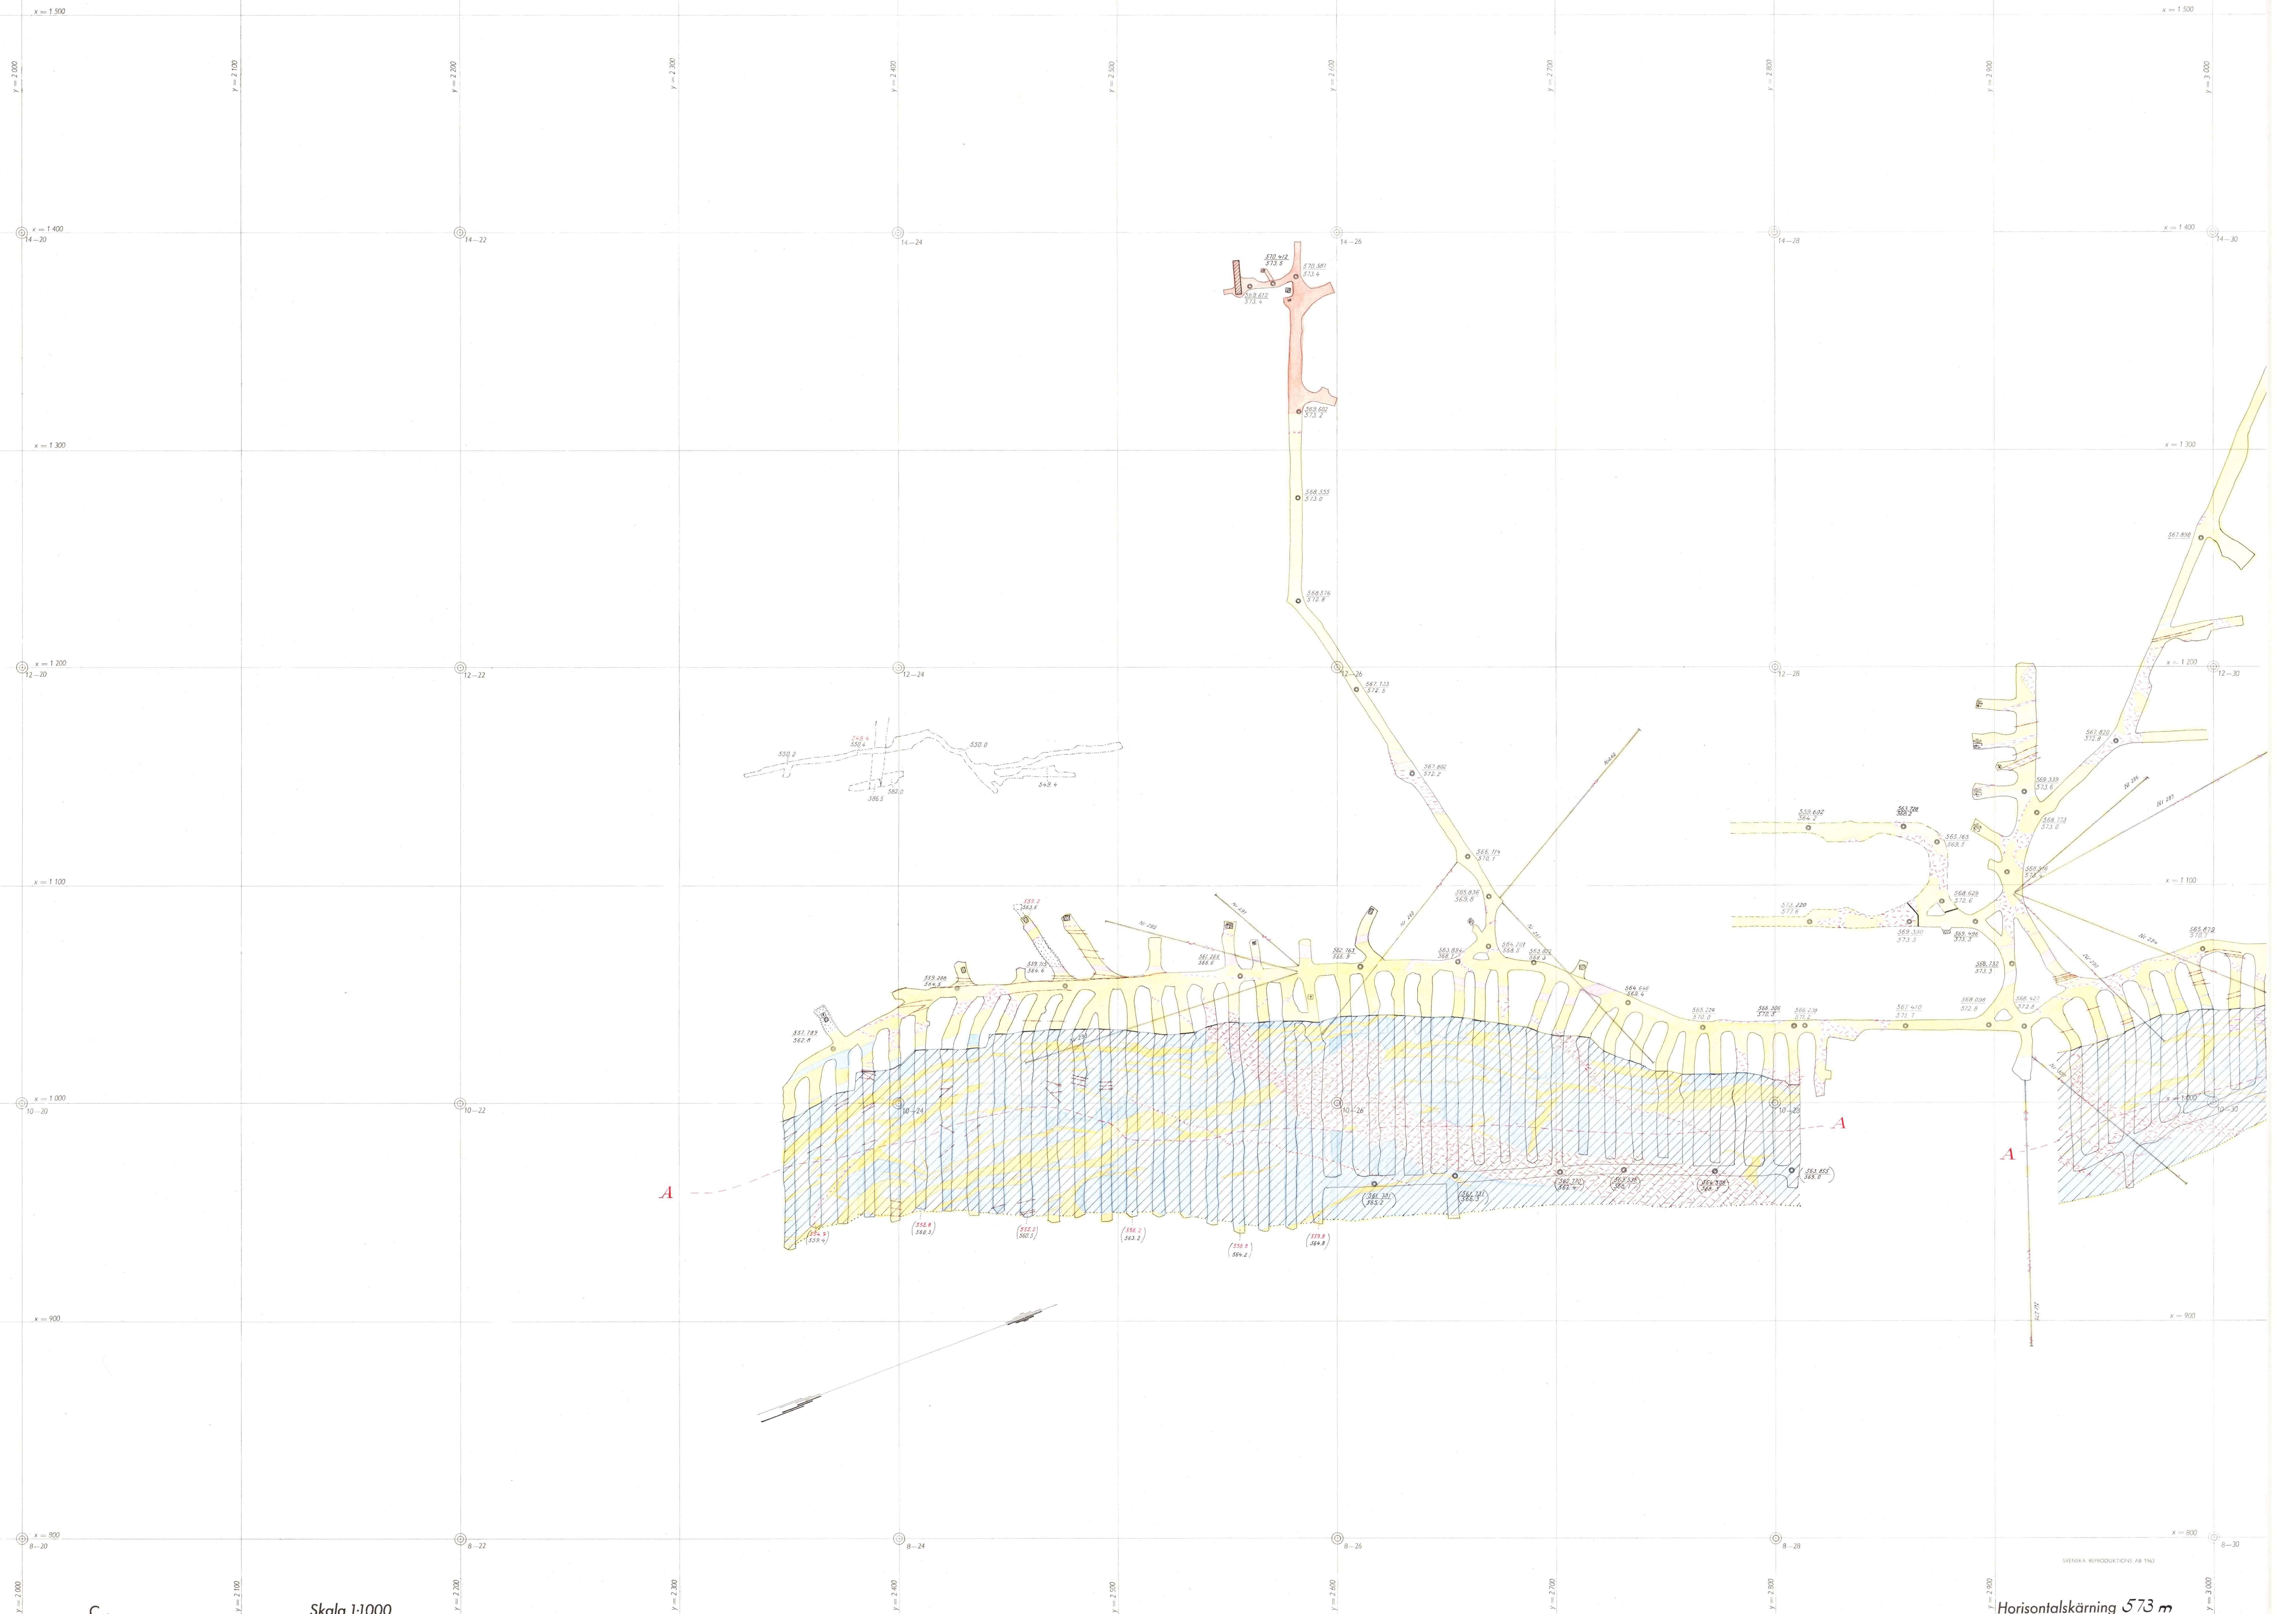

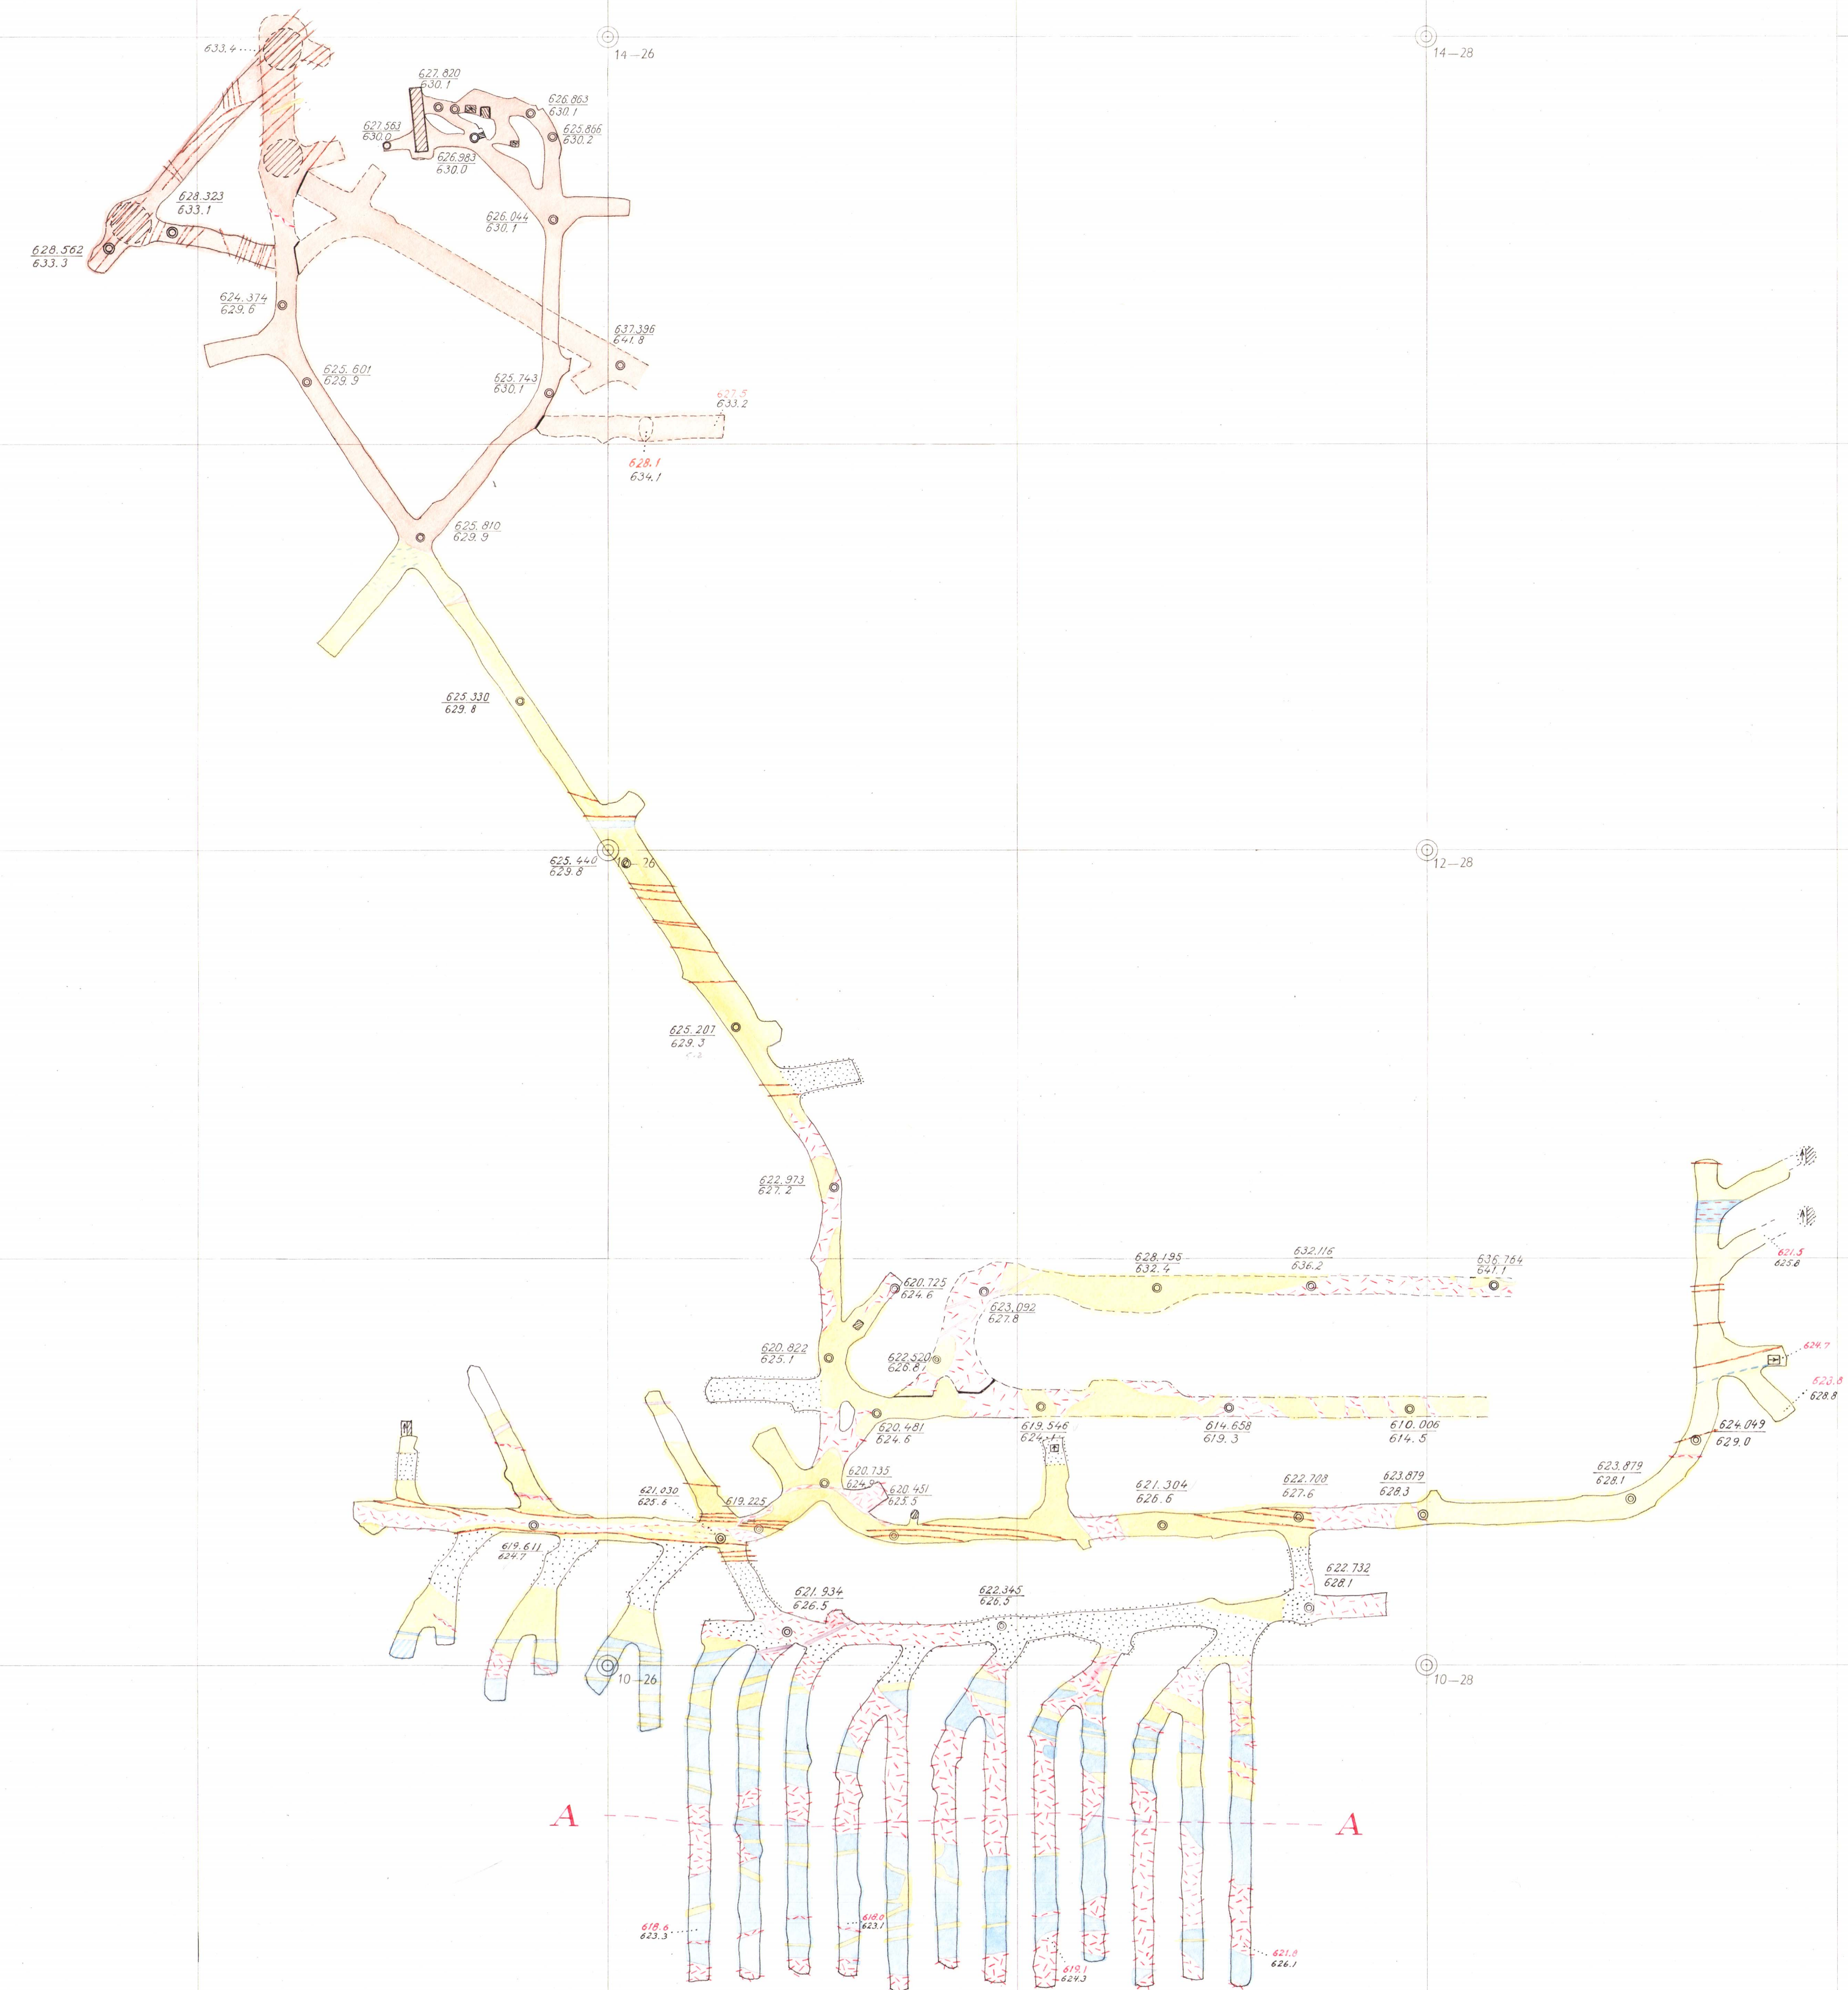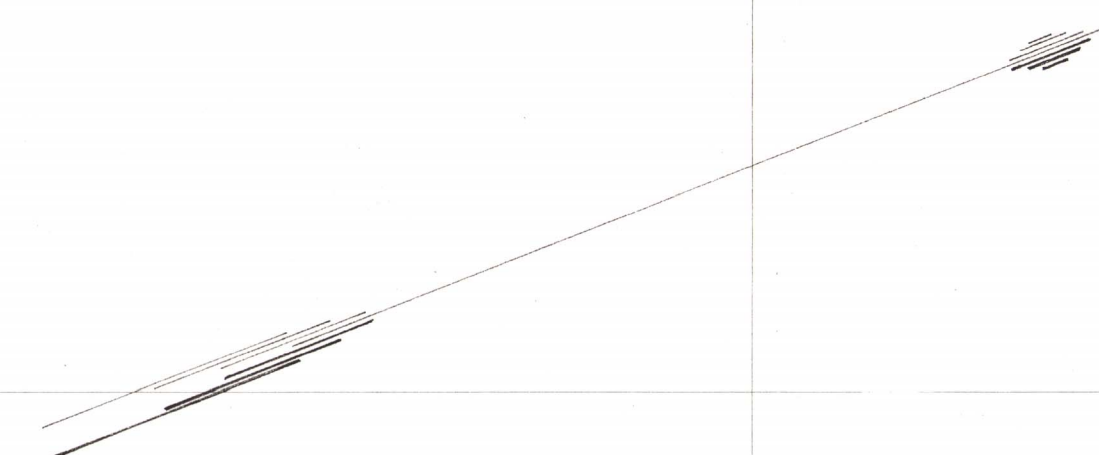

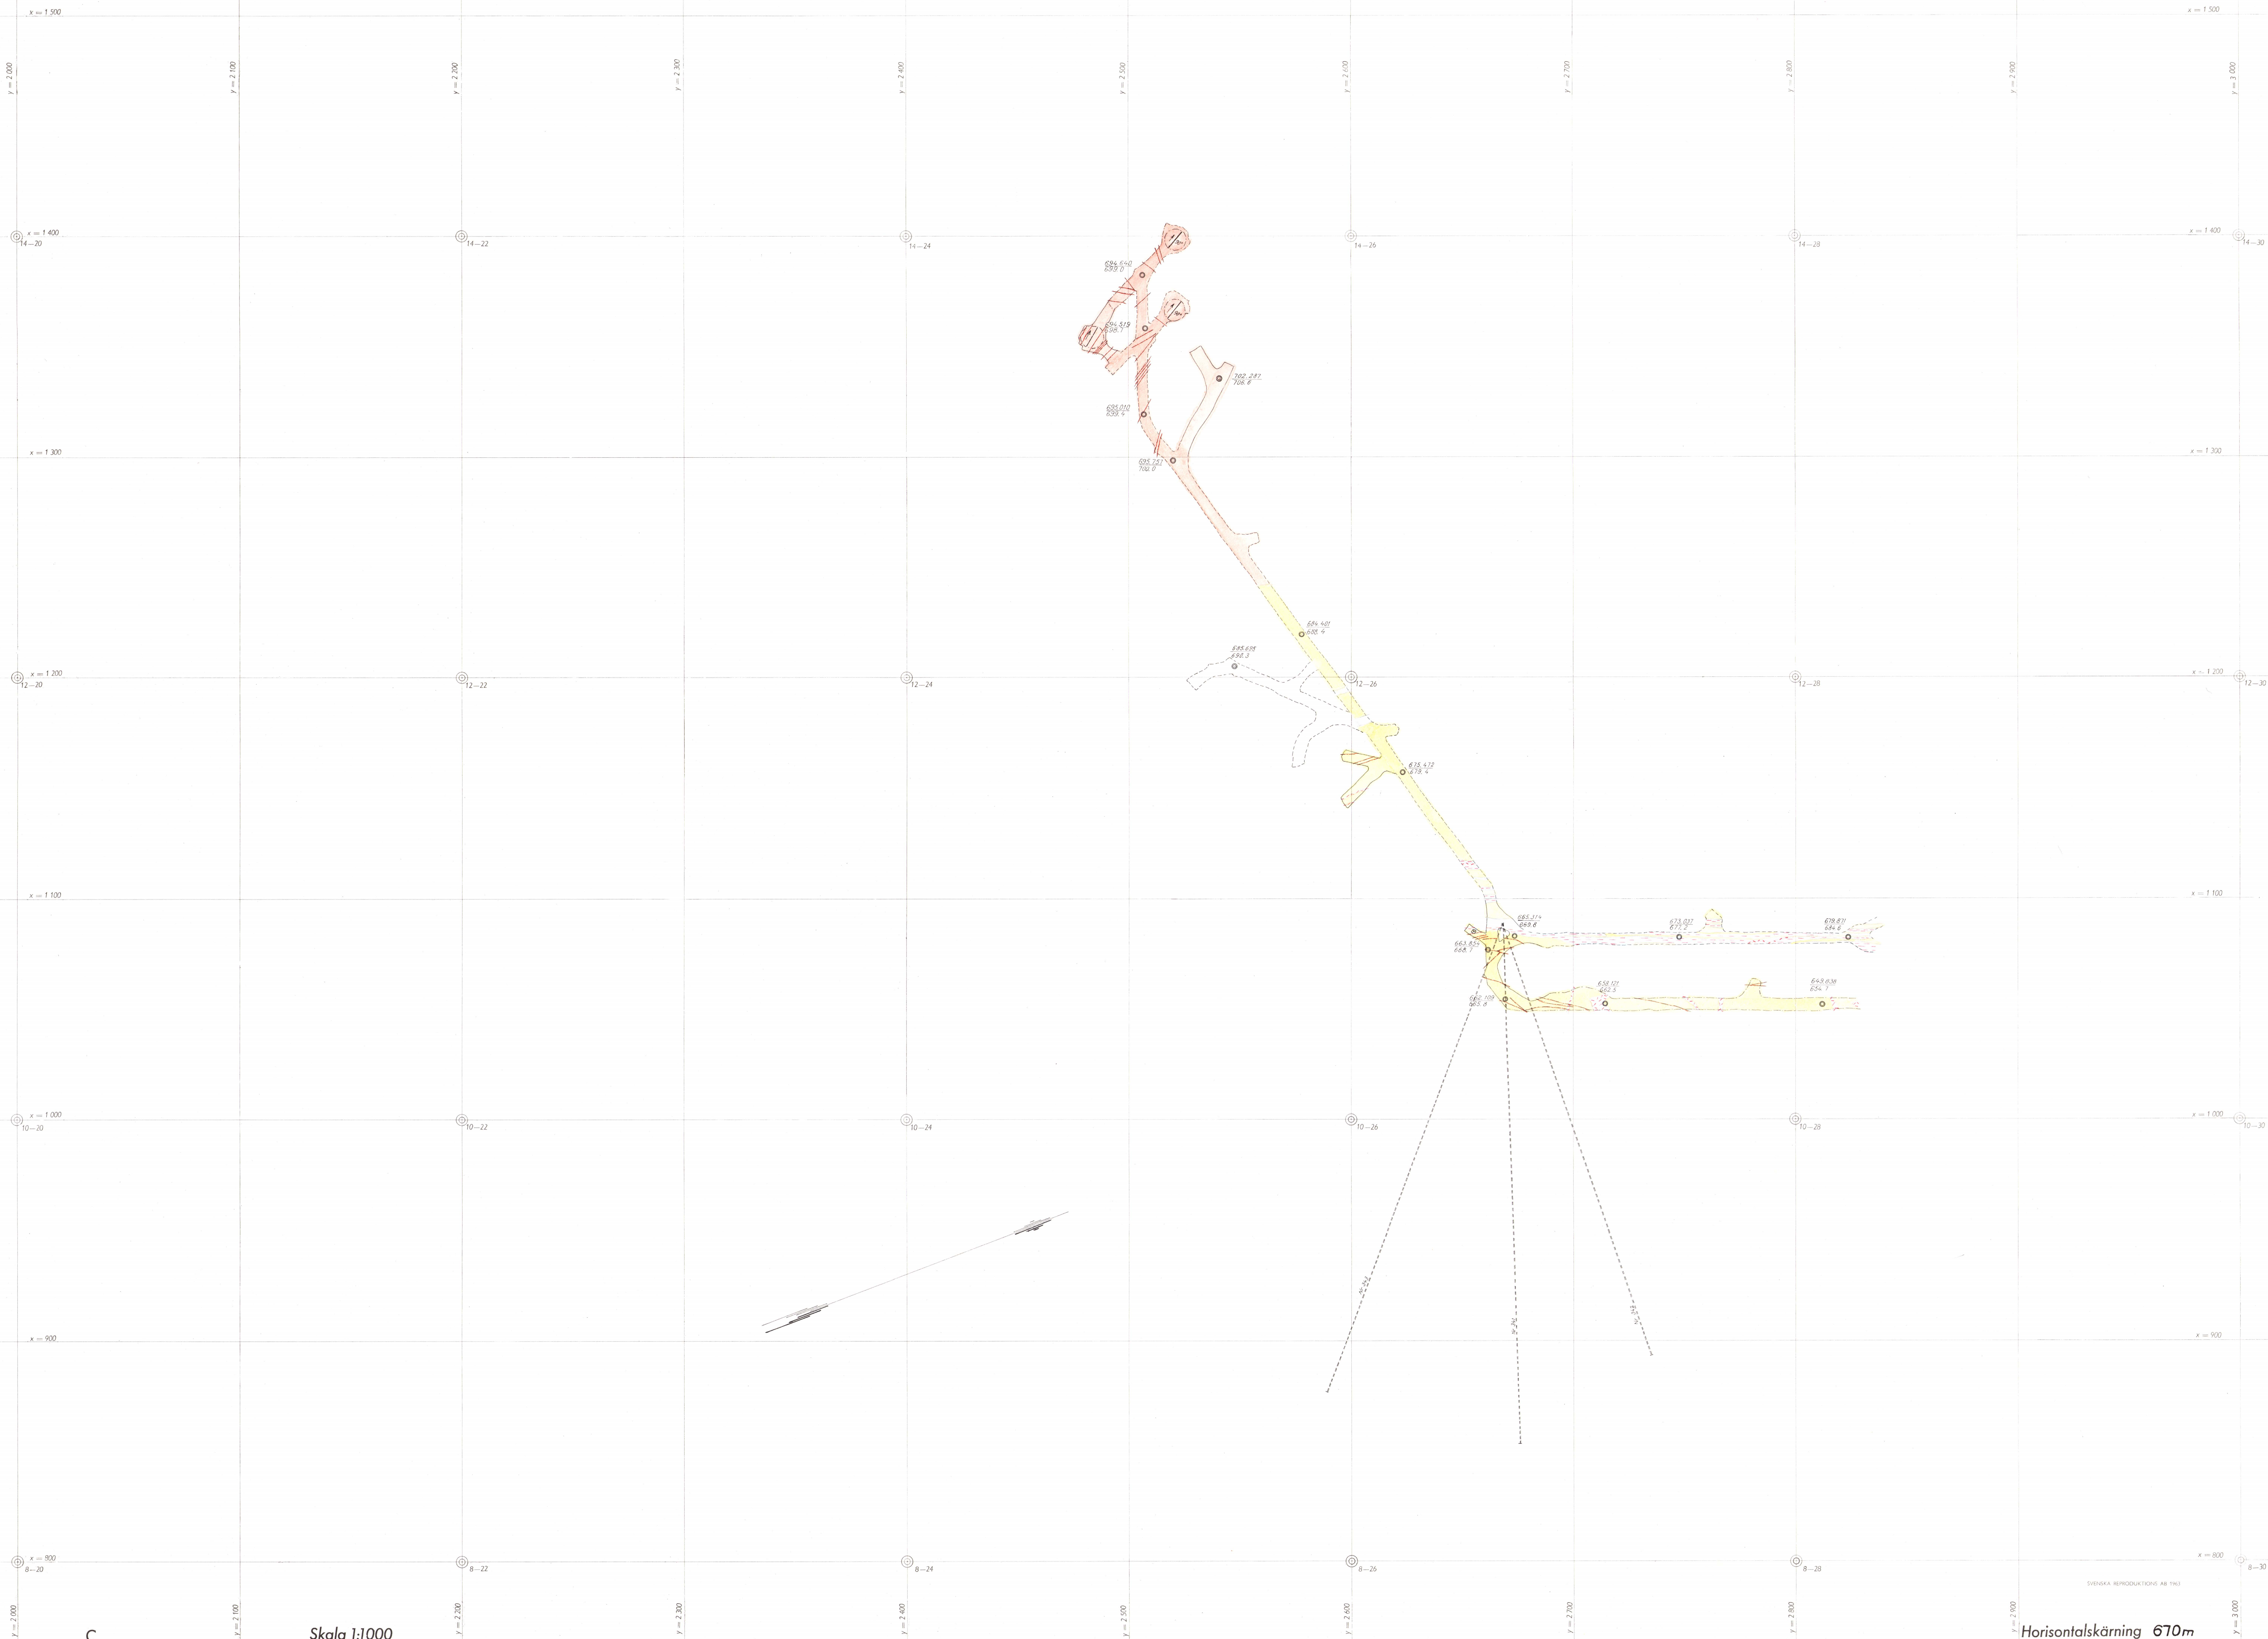

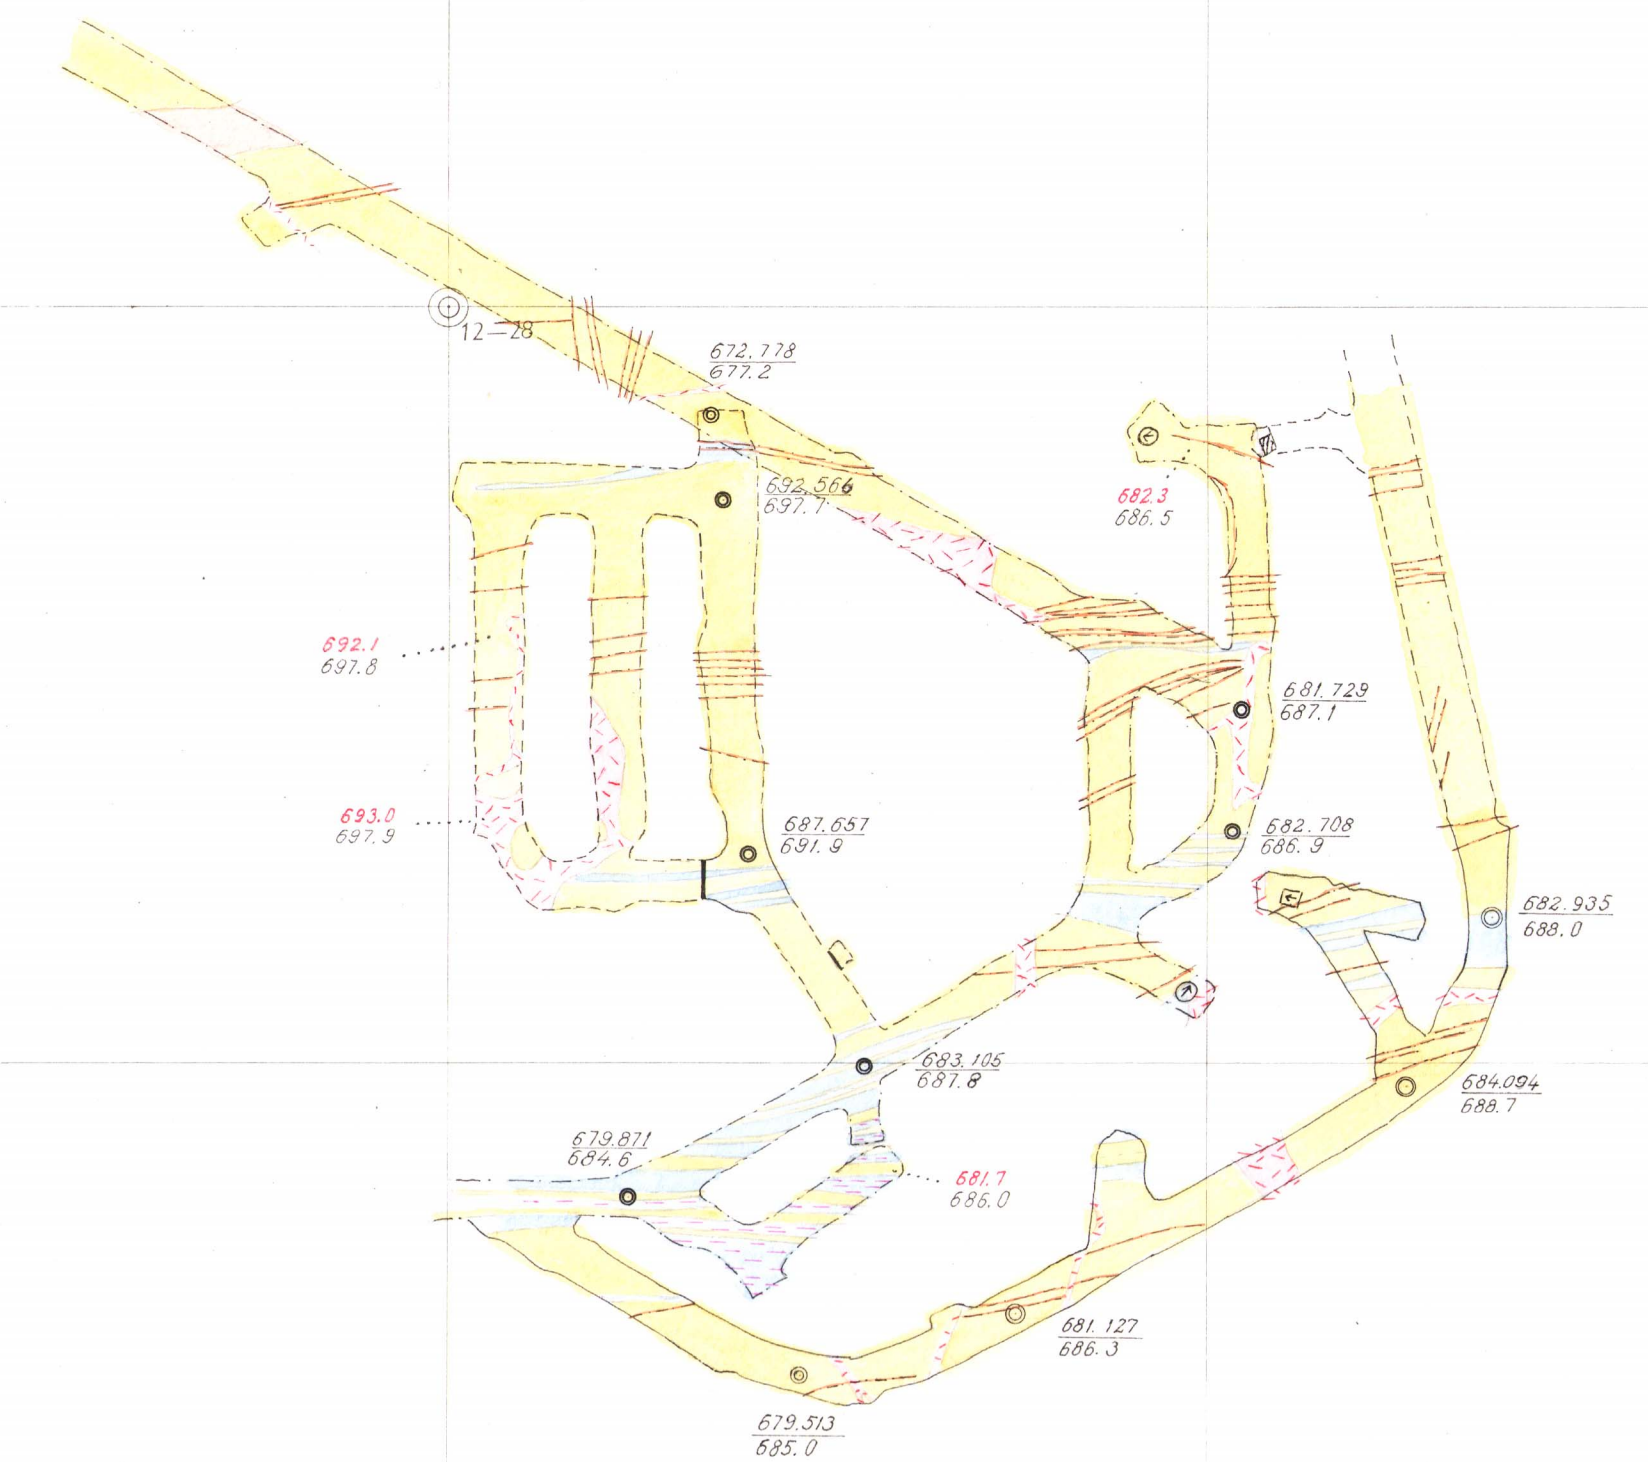

Y = 1800

Y = 1900

Y = 2000

X = 1700

X = 1600

X = 1500

X = 1400

Y = 1800

Y = 1900



Y = 2000

16-18

16-20

14-18

14-20

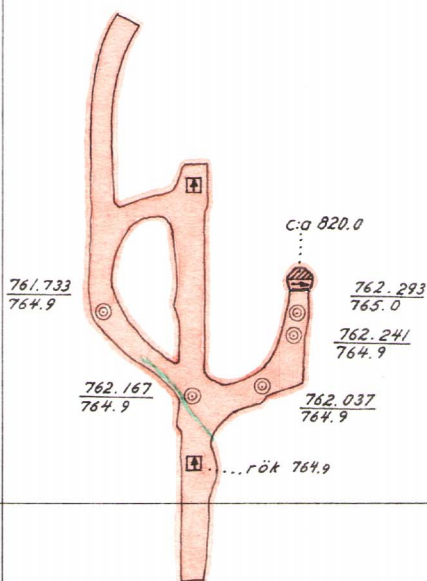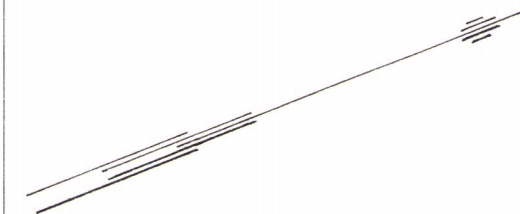

Lomberget
Horizontalskärning 765m
Skala 1:1000

C₂₅

